LOT 7
CEDAR HILL ESTATES
UNIT #1

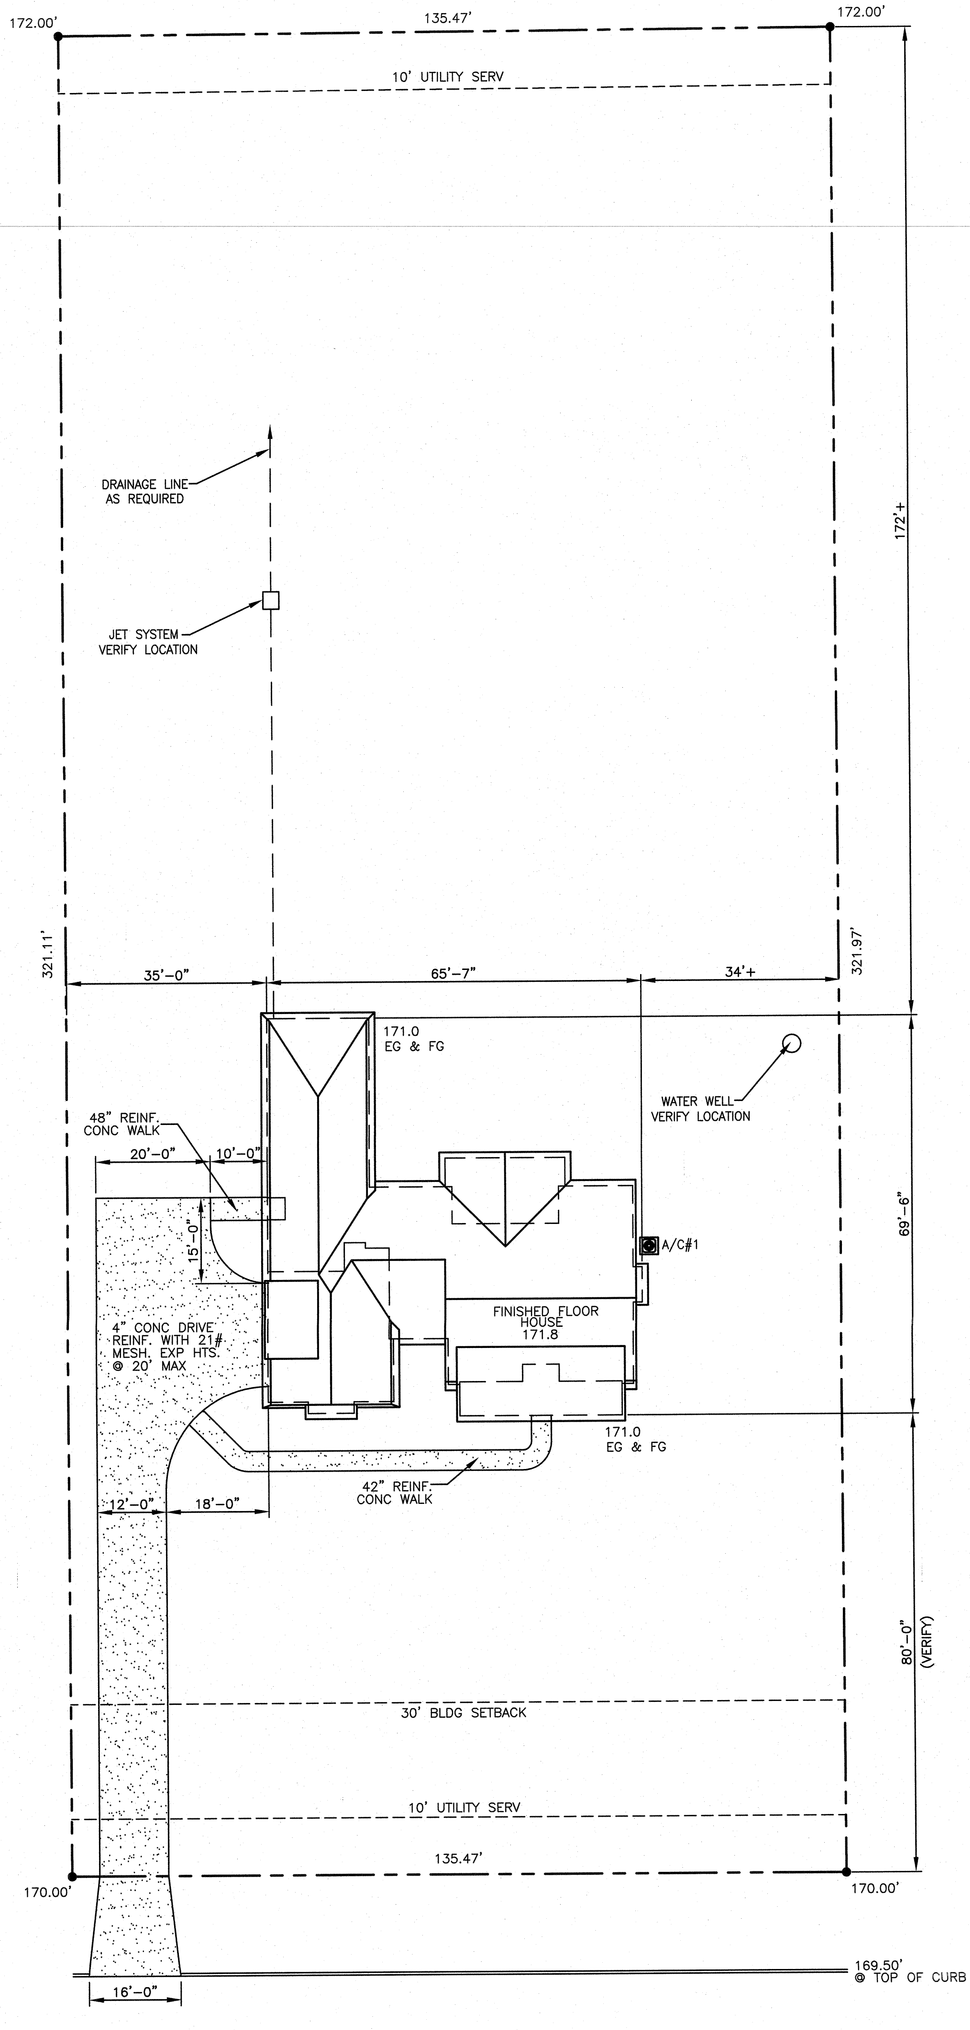

PLOT & ROOF PLAN
SCALE: 1/16" = 1'-0"

S-1764