VICINITY MAP

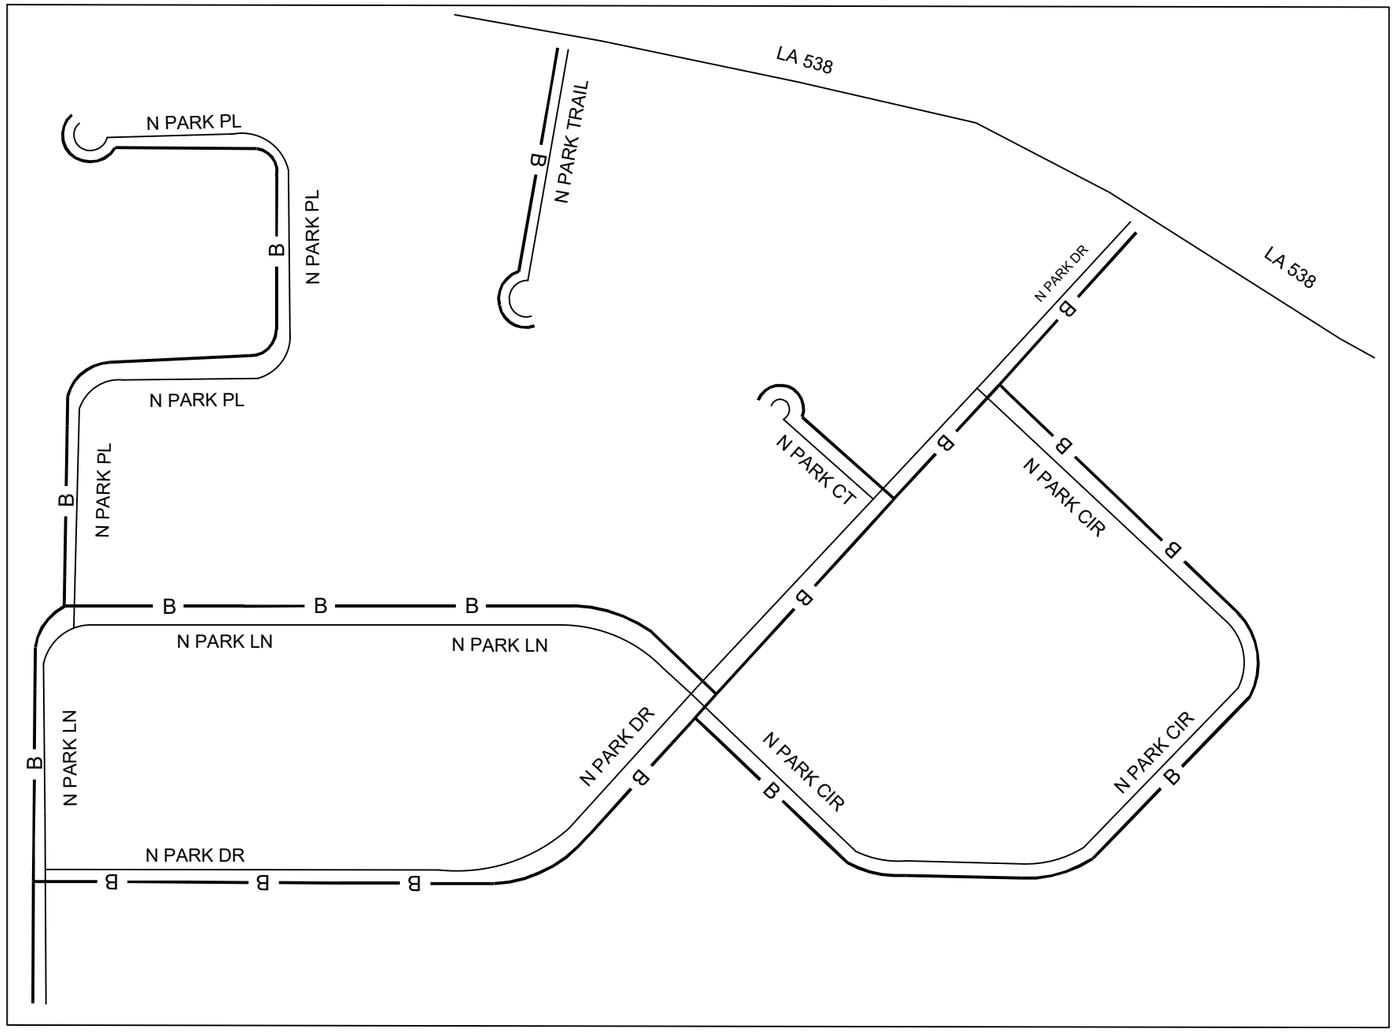

SYMBOL LEGEND

Proposed	Existing	Description
B	N/A	BURIED CABLE
	N/A	INNERDUCT
	N/A	BORE
	N/A	HANDHOLE
N/A		CULVERT
N/A	WV	WATER VALVE
N/A		PEDS

N

CALL BEFORE YOU DIG

LOUISIANA
DIAL 811 or
1-800-272-3020
WWW.CALL811.COM
TWO FULL BUS. DAYS BEFORE YOU DIG

IT IS THE CONTRACTORS RESPONSIBILITY TO CONTACT UTILITY PRIOR TO ANY CONSTRUCTION AS THE LOCATION OF UTILITIES SHOWN ON THIS PLAT ARE APPROXIMATE AND POSSIBLY INCOMPLETE, THEREFORE CERTIFICATION TO THE LOCATION OF ALL UNDERGROUND UTILITIES IS WITHHELD.

CAUTION

Volts to Ground

301V to 15KV

SCOPE OF WORK:
AT&T PROPOSES PLACING APPROXIMATELY
13,264' OF BURIED FIBER CABLE AND
2,269' OF INNERDUCT VIA DIRECTIONAL BORE.
BORE DEPTH 36" MINIMUM ALONG ROW AND
60" MINIMUM UNDER ROADWAYS.
44 HANDHOLES 10"X15"
18 HANDHOLES 17"X30"X24"
2 HANDHOLES 30"X48"
29 BORE PITS 3'X3'X3'
HANDHOLES WILL BE INSTALLED FLUSH WITH GROUND LEVELS.

DRAWING NOT TO SCALE

ADDRESS: -		
PARISH: CADDO		
PROJECT# A053CD0		DATE SVC REQ'D 07/30/2025
NPANNX 318929	GEO LOC K4352	CLLI blnclama
PRIMARY ENGR : JUSTIN ASH		
ENGR .ID: JA877K		
PHONE #: 225-489-4528		PRINT: 1 OF 30

AT&T Proprietary (Internal Use Only.) Not for use disclosure outside of AT&T companies except under written agreement.

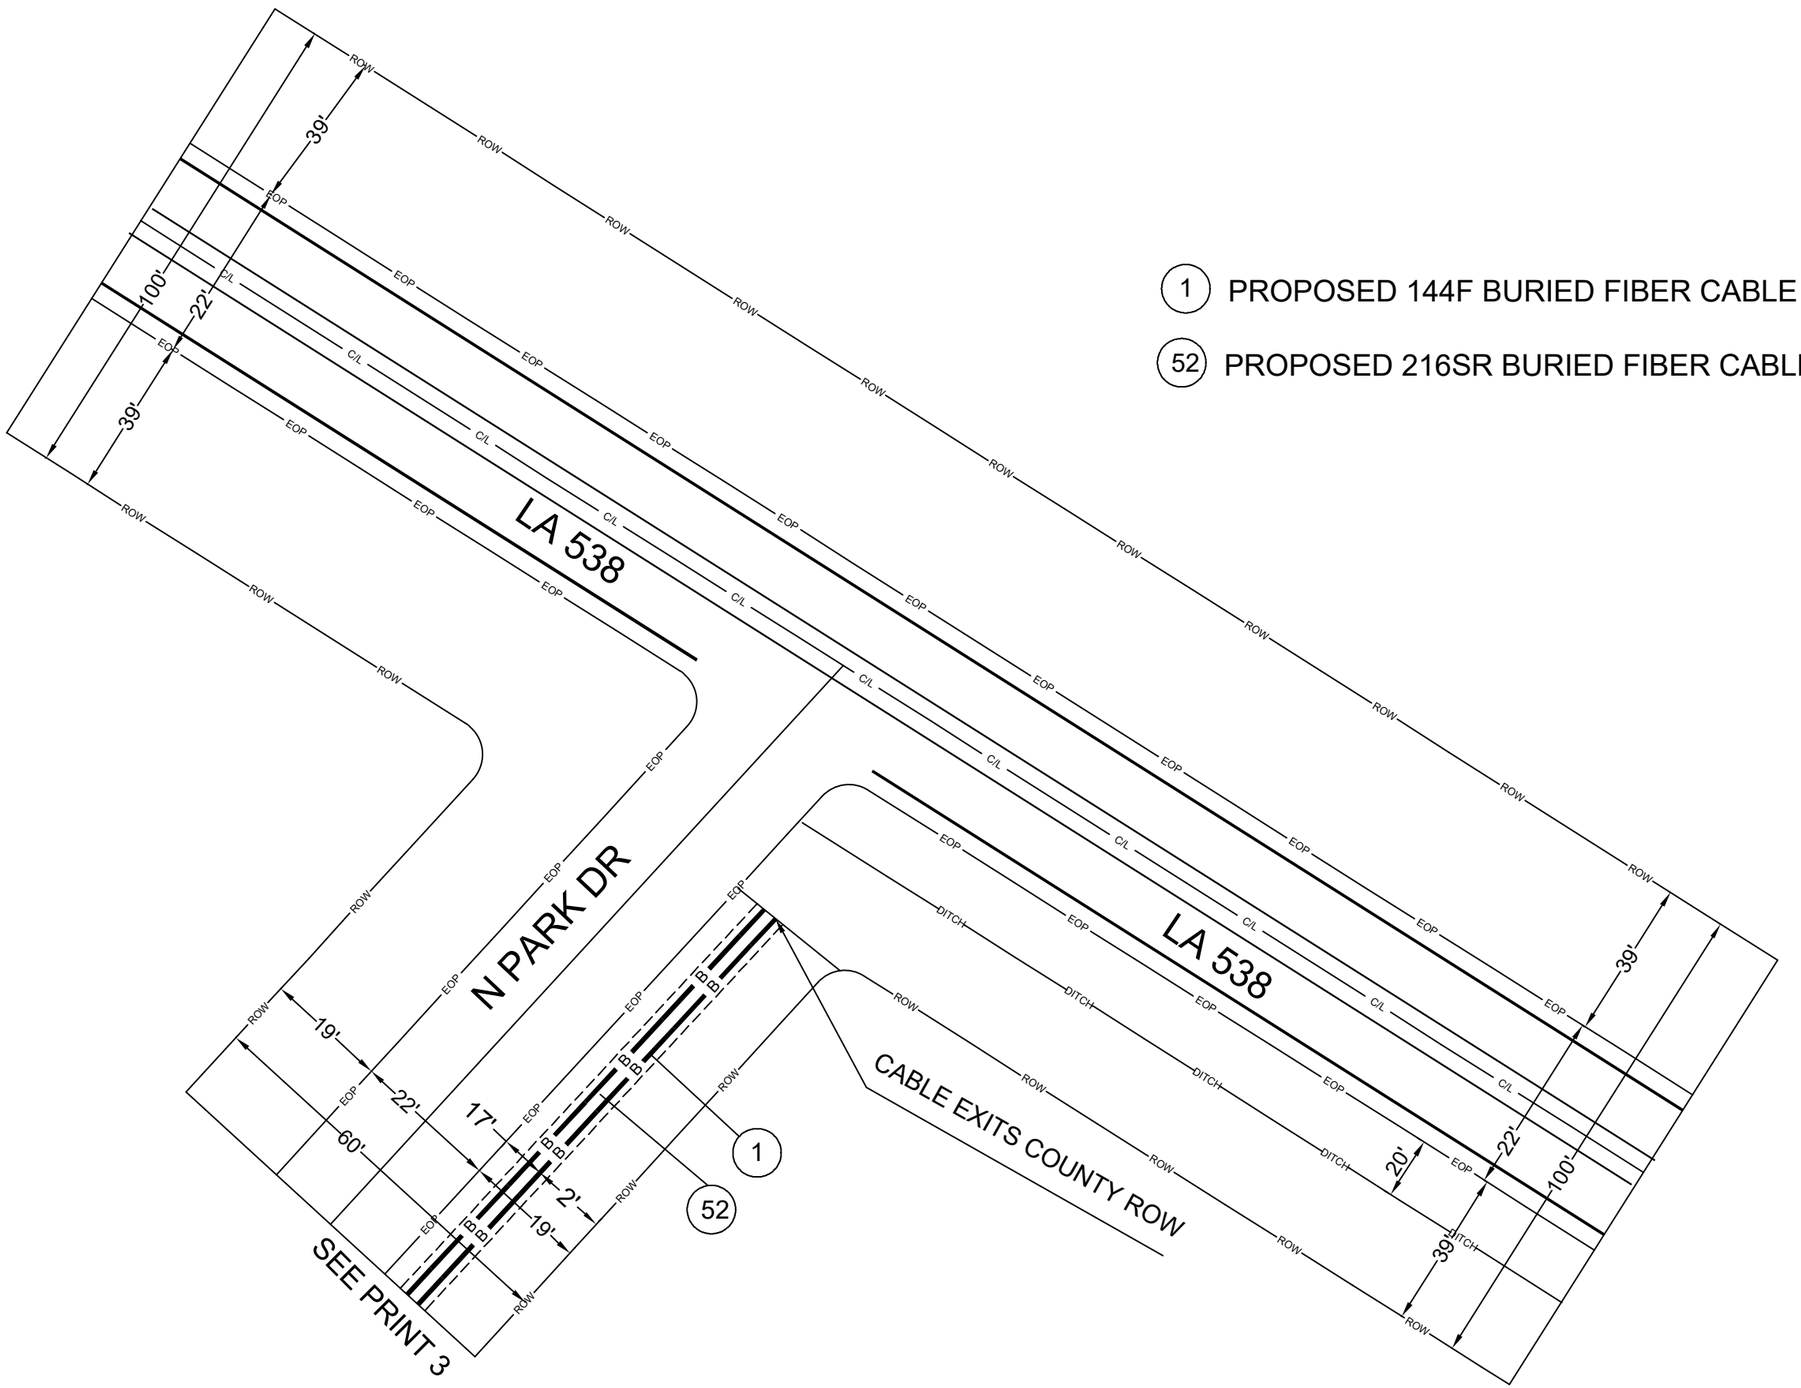

N

Section 27, Township 19, Range 15 W

BORE DEPTH 36" MINIMUM

DRAWING NOT TO SCALE

ADDRESS:	32.611900, -93.882287
PARISH:	CADDO
PROJECT# A053CD0	**DATE SVC REQ'D** 07/30/2025
NPANNX 318929	**GEO LOC** K4352 / **CLLI** blnclama
PRIMARY ENGR :	JUSTIN ASH
ENGR .ID:	JA877K
PHONE #: 225-489-4528	**PRINT:** 2 OF 30

AT&T Proprietary (Internal Use Only.) Not for use disclosure outside of AT&T companies except under written agreement.

(52) PROPOSED 216SR BURIED FIBER CABLE

(1) PROPOSED 144F BURIED FIBER CABLE

(101) 71' PROPOSED INNERDUCT 1-1.5

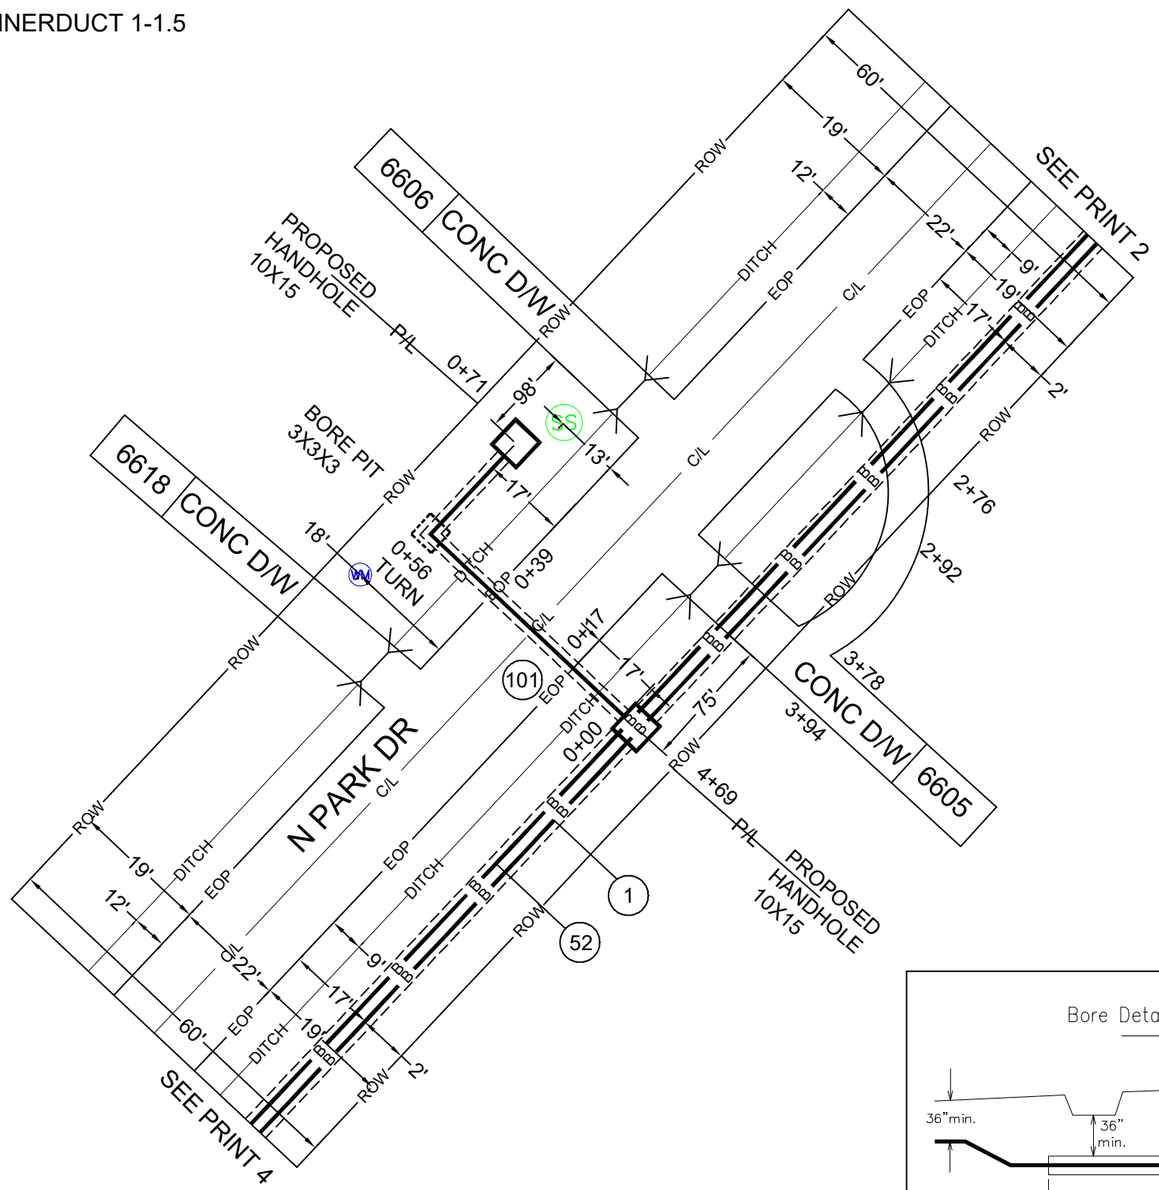

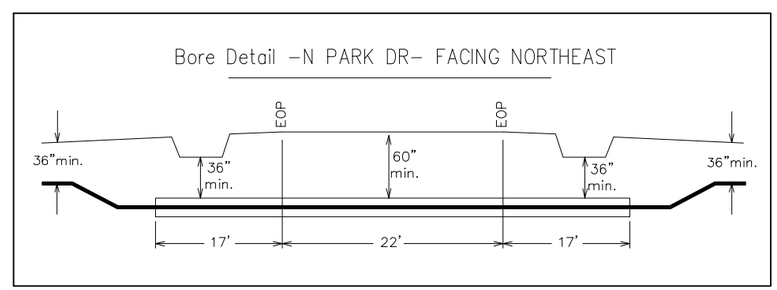

N

Section 27, Township 19, Range 15 W

BORE DEPTH 36" MINIMUM

DRAWING NOT TO SCALE

ADDRESS: 6605 N PARK DR		
PARISH: CADDO		
PROJECT# A053CD0		DATE SVC REQ'D 07/30/2025
NPANNX 318929	GEO LOC K4352	CLLI blnclama
PRIMARY ENGR : JUSTIN ASH		
ENGR .ID: JA877K		
PHONE #: 225-489-4528		PRINT: 3 OF 30

AT&T Proprietary (Internal Use Only.) Not for use disclosure outside of AT&T companies except under written agreement.

(52) PROPOSED 216SR BURIED FIBER CABLE

(1) PROPOSED 144F BURIED FIBER CABLE

(3) PROPOSED 24F BURIED FIBER CABLE

(111) 119' PROPOSED INNERDUCT 1-1.5

(8) PROPOSED 216F BURIED FIBER CABLE

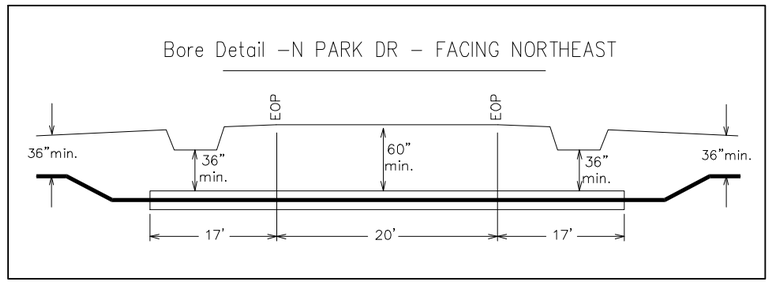

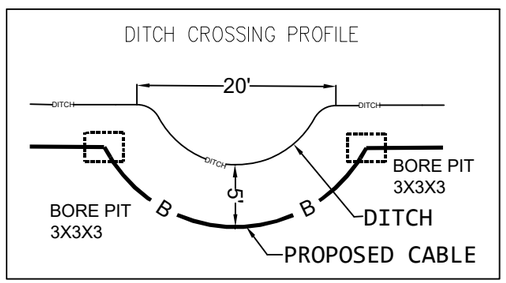

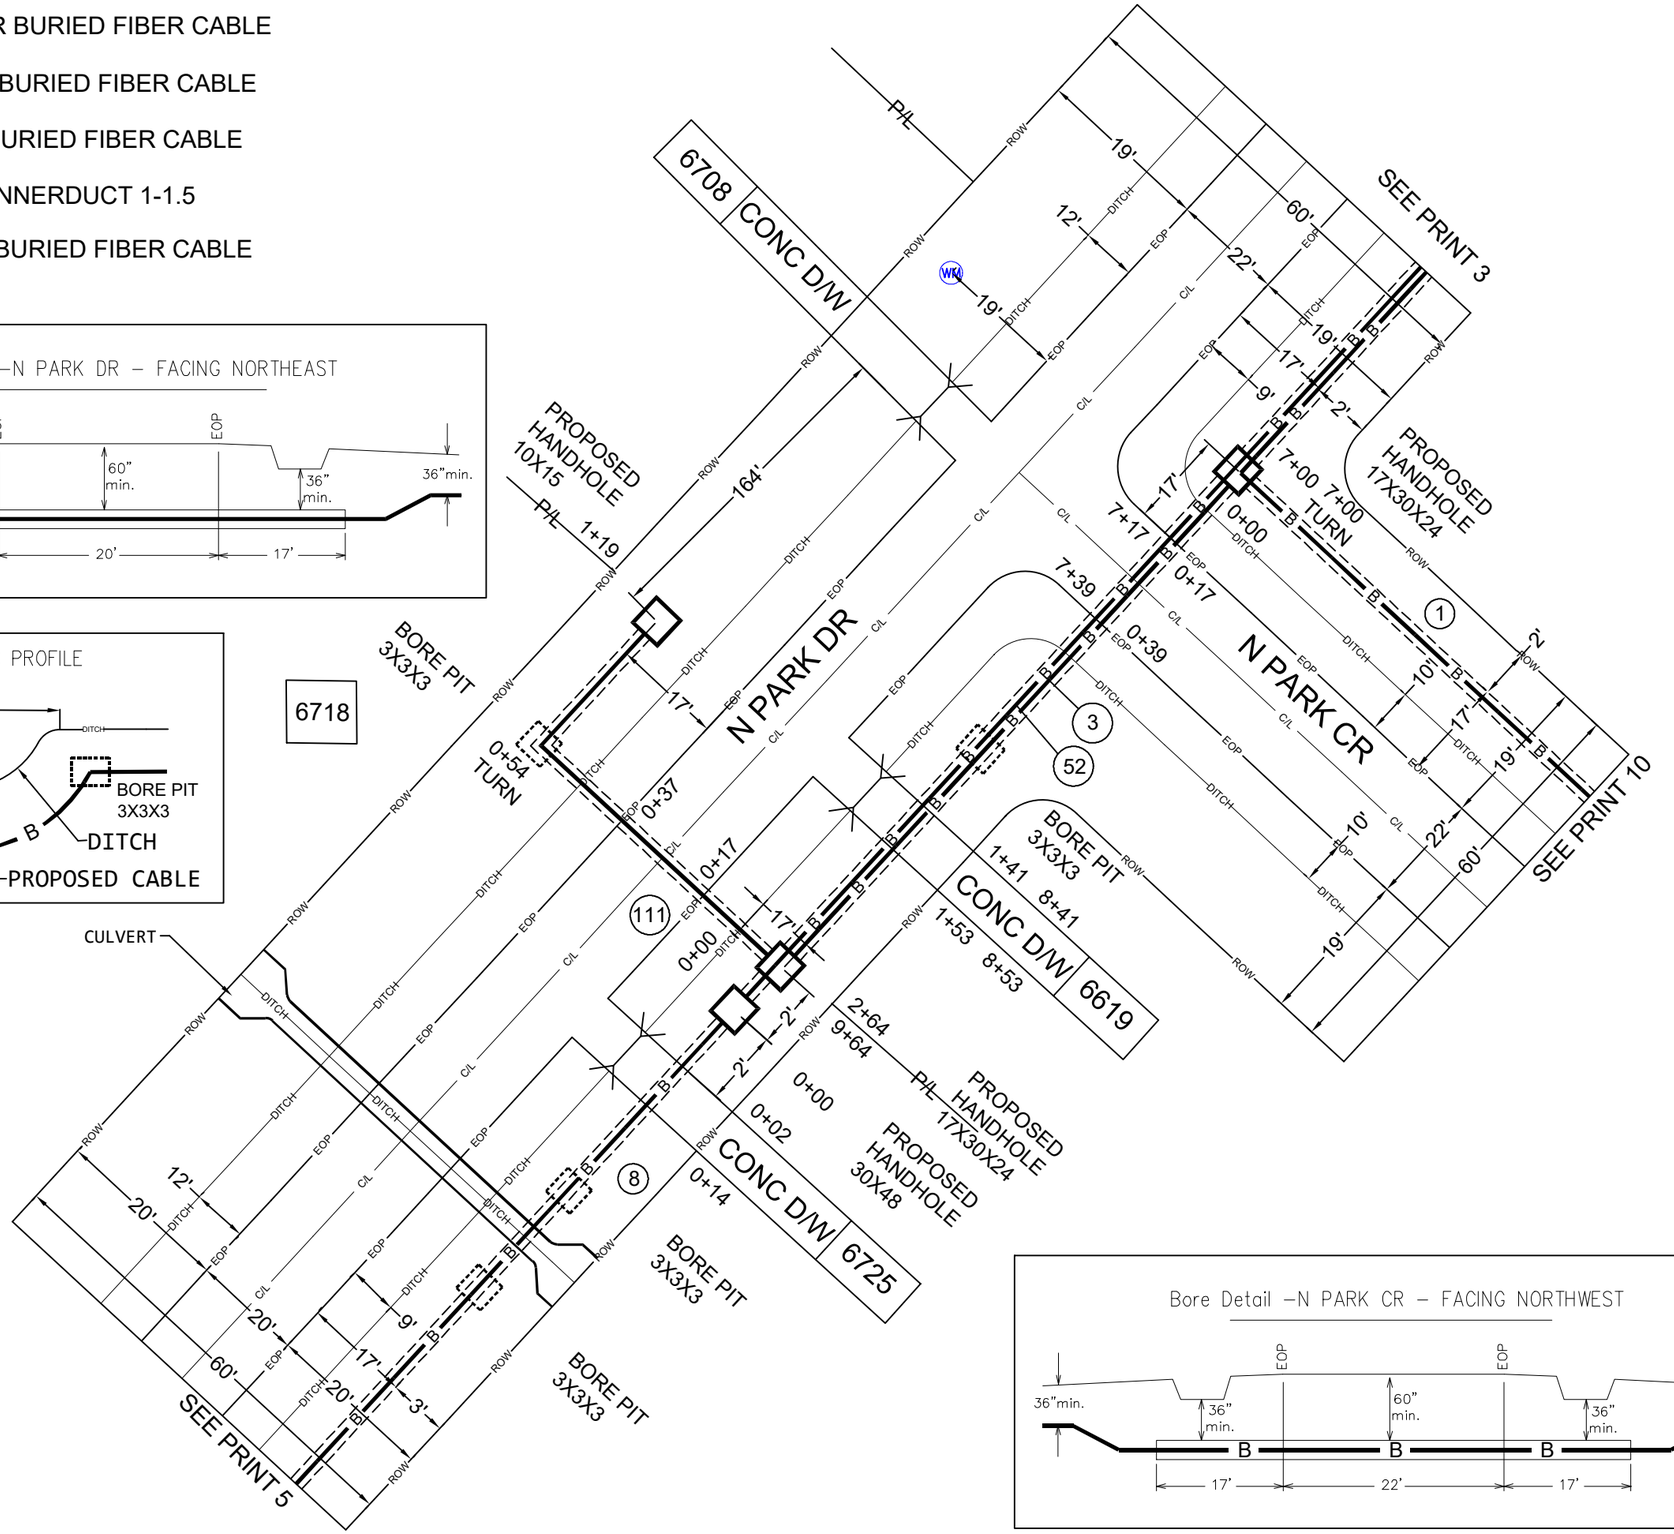

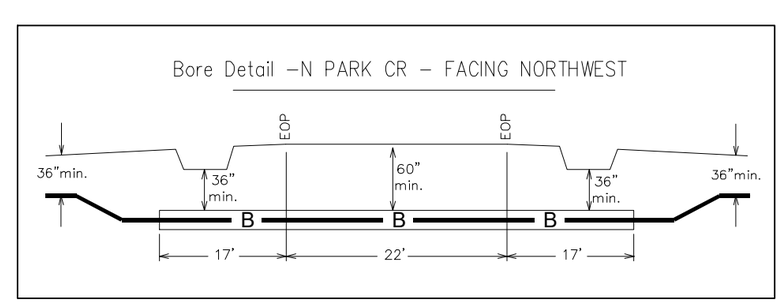

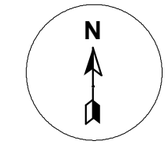

Section 27, Township 19, Range 15 W

BORE DEPTH 36" MINIMUM

DRAWING NOT TO SCALE

ADDRESS: 6718 N PARK DR		
PARISH: CADDO		
PROJECT# A053CD0		**DATE SVC REQ'D** 07/30/2025
NPANNX 318929	**GEO LOC** K4352	**CLLI** blnclama
PRIMARY ENGR : JUSTIN ASH		
ENGR .ID: JA877K		
PHONE #: 225-489-4528		**PRINT:** 4 OF 30

AT&T Proprietary (Internal Use Only.) Not for use disclosure outside of AT&T companies except under written agreement.

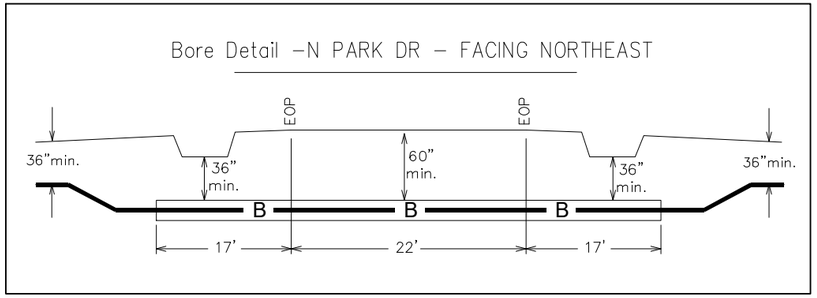

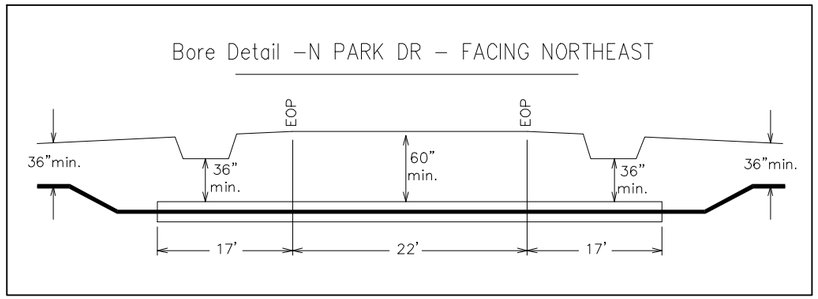

(8) PROPOSED 216F BURIED FIBER CABLE

(13) PROPOSED 24F BURIED FIBER CABLE

(131) 69' PROPOSED INNERDUCT 1-1.5

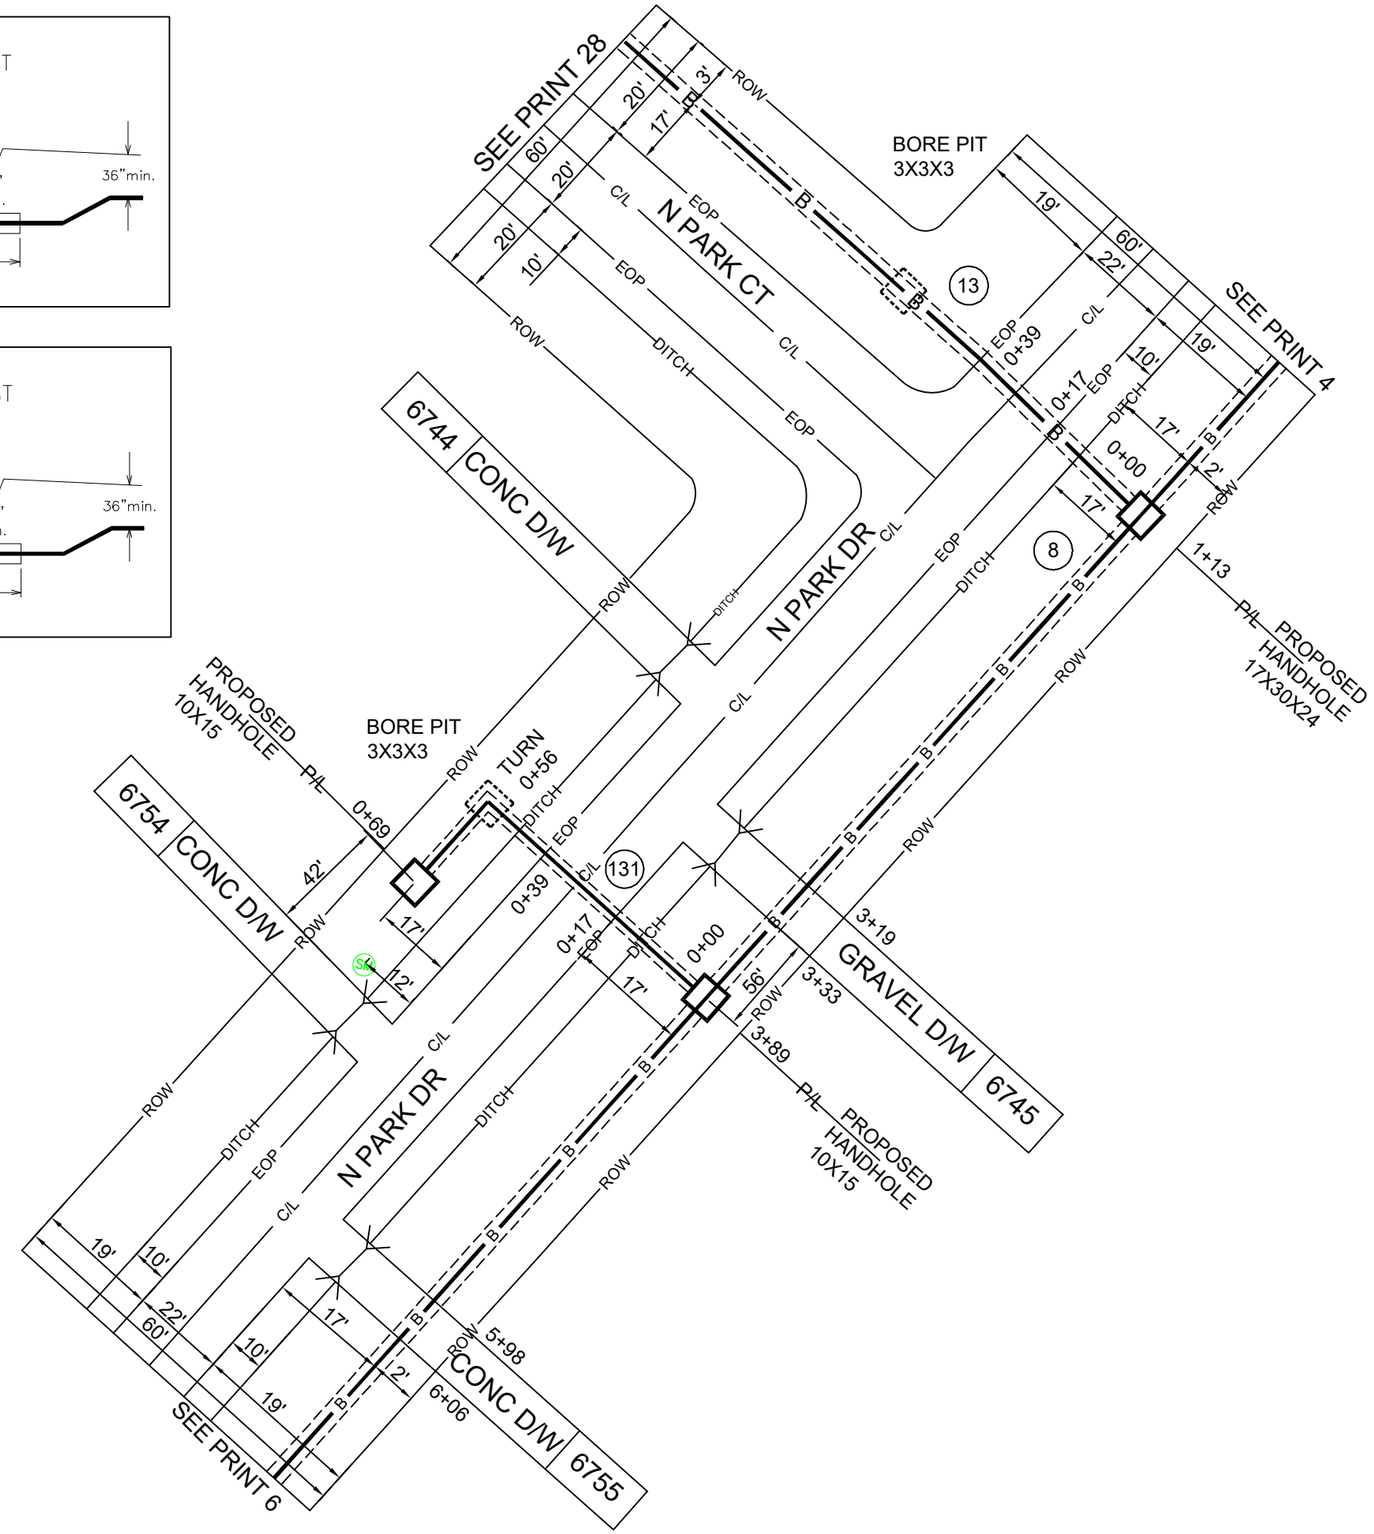

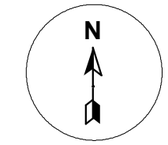

Section 27, Township 19, Range 15 W

BORE DEPTH 36" MINIMUM

DRAWING NOT TO SCALE

ADDRESS: 6754 N PARK DR		
PARISH: CADDO		
PROJECT# A053CD0		DATE SVC REQ'D 07/30/2025
NPANNX 318929	GEO LOC K4352	CLLI blnclama
PRIMARY ENGR : JUSTIN ASH		
ENGR .ID: JA877K		
PHONE #: 225-489-4528		PRINT: 5 OF 30

AT&T Proprietary (Internal Use Only.) Not for use disclosure outside of AT&T companies except under written agreement.

(8) PROPOSED 216F BURIED FIBER CABLE

(9) PROPOSED 24F BURIED FIBER CABLE

(12) PROPOSED 24F BURIED FIBER CABLE

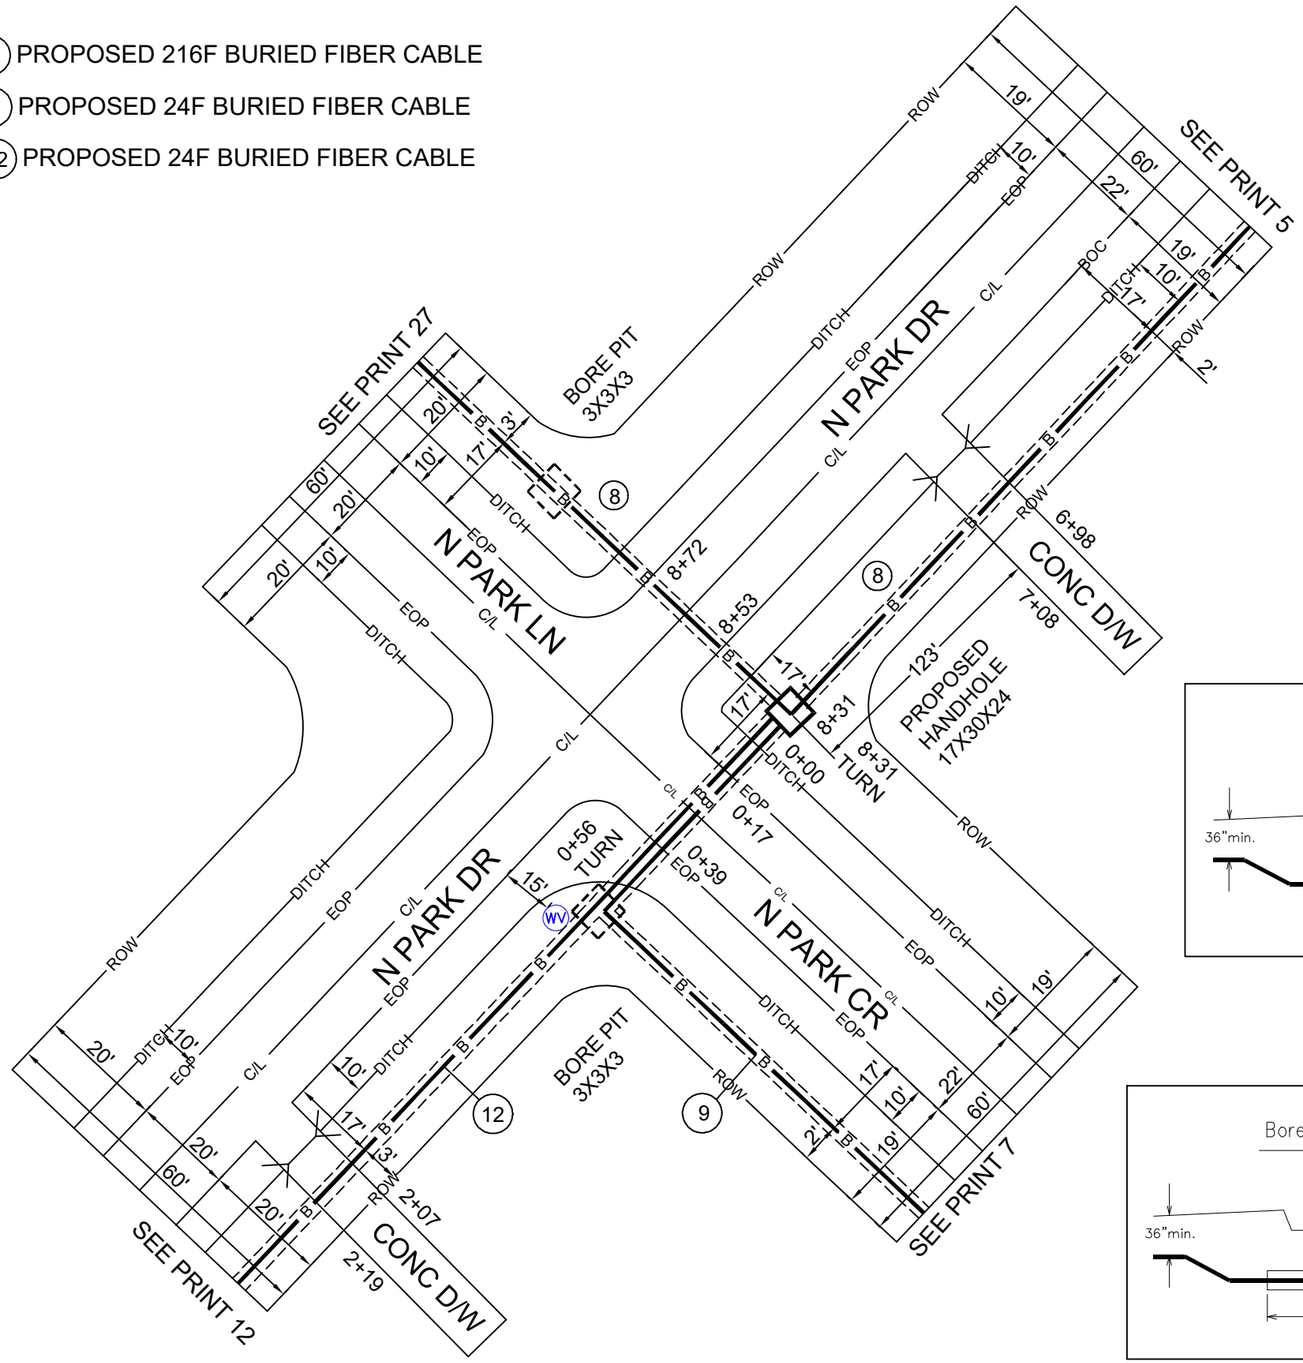

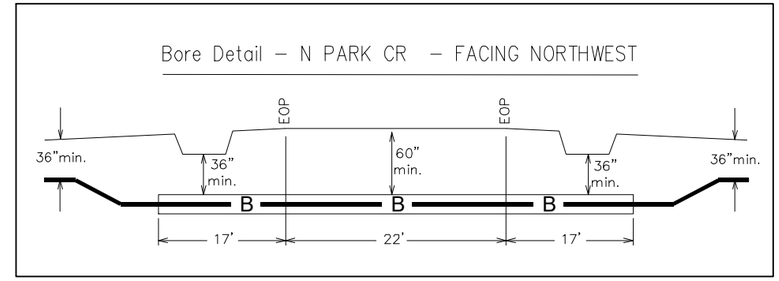

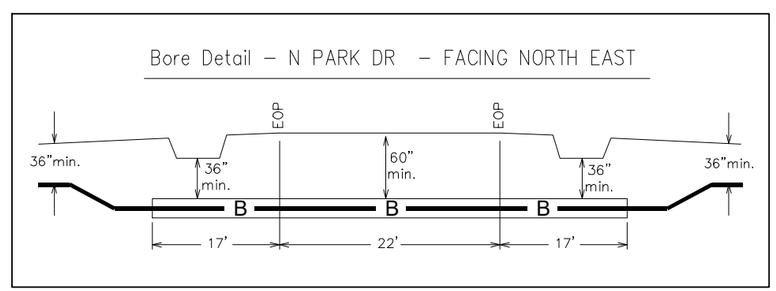

BORE DEPTH 36" MINIMUM

DRAWING NOT TO SCALE

ADDRESS:	32.608479, -93.886055
PARISH:	CADDO
PROJECT# A053CD0	DATE SVC REQ'D 07/30/2025
NPANNX 318929 / GEO LOC K4352	CLLI blnclama
PRIMARY ENGR :	JUSTIN ASH
ENGR .ID:	JA877K
PHONE #: 225-489-4528	PRINT: 6 OF 30

AT&T Proprietary (Internal Use Only.) Not for use disclosure outside of AT&T companies except under written agreement.

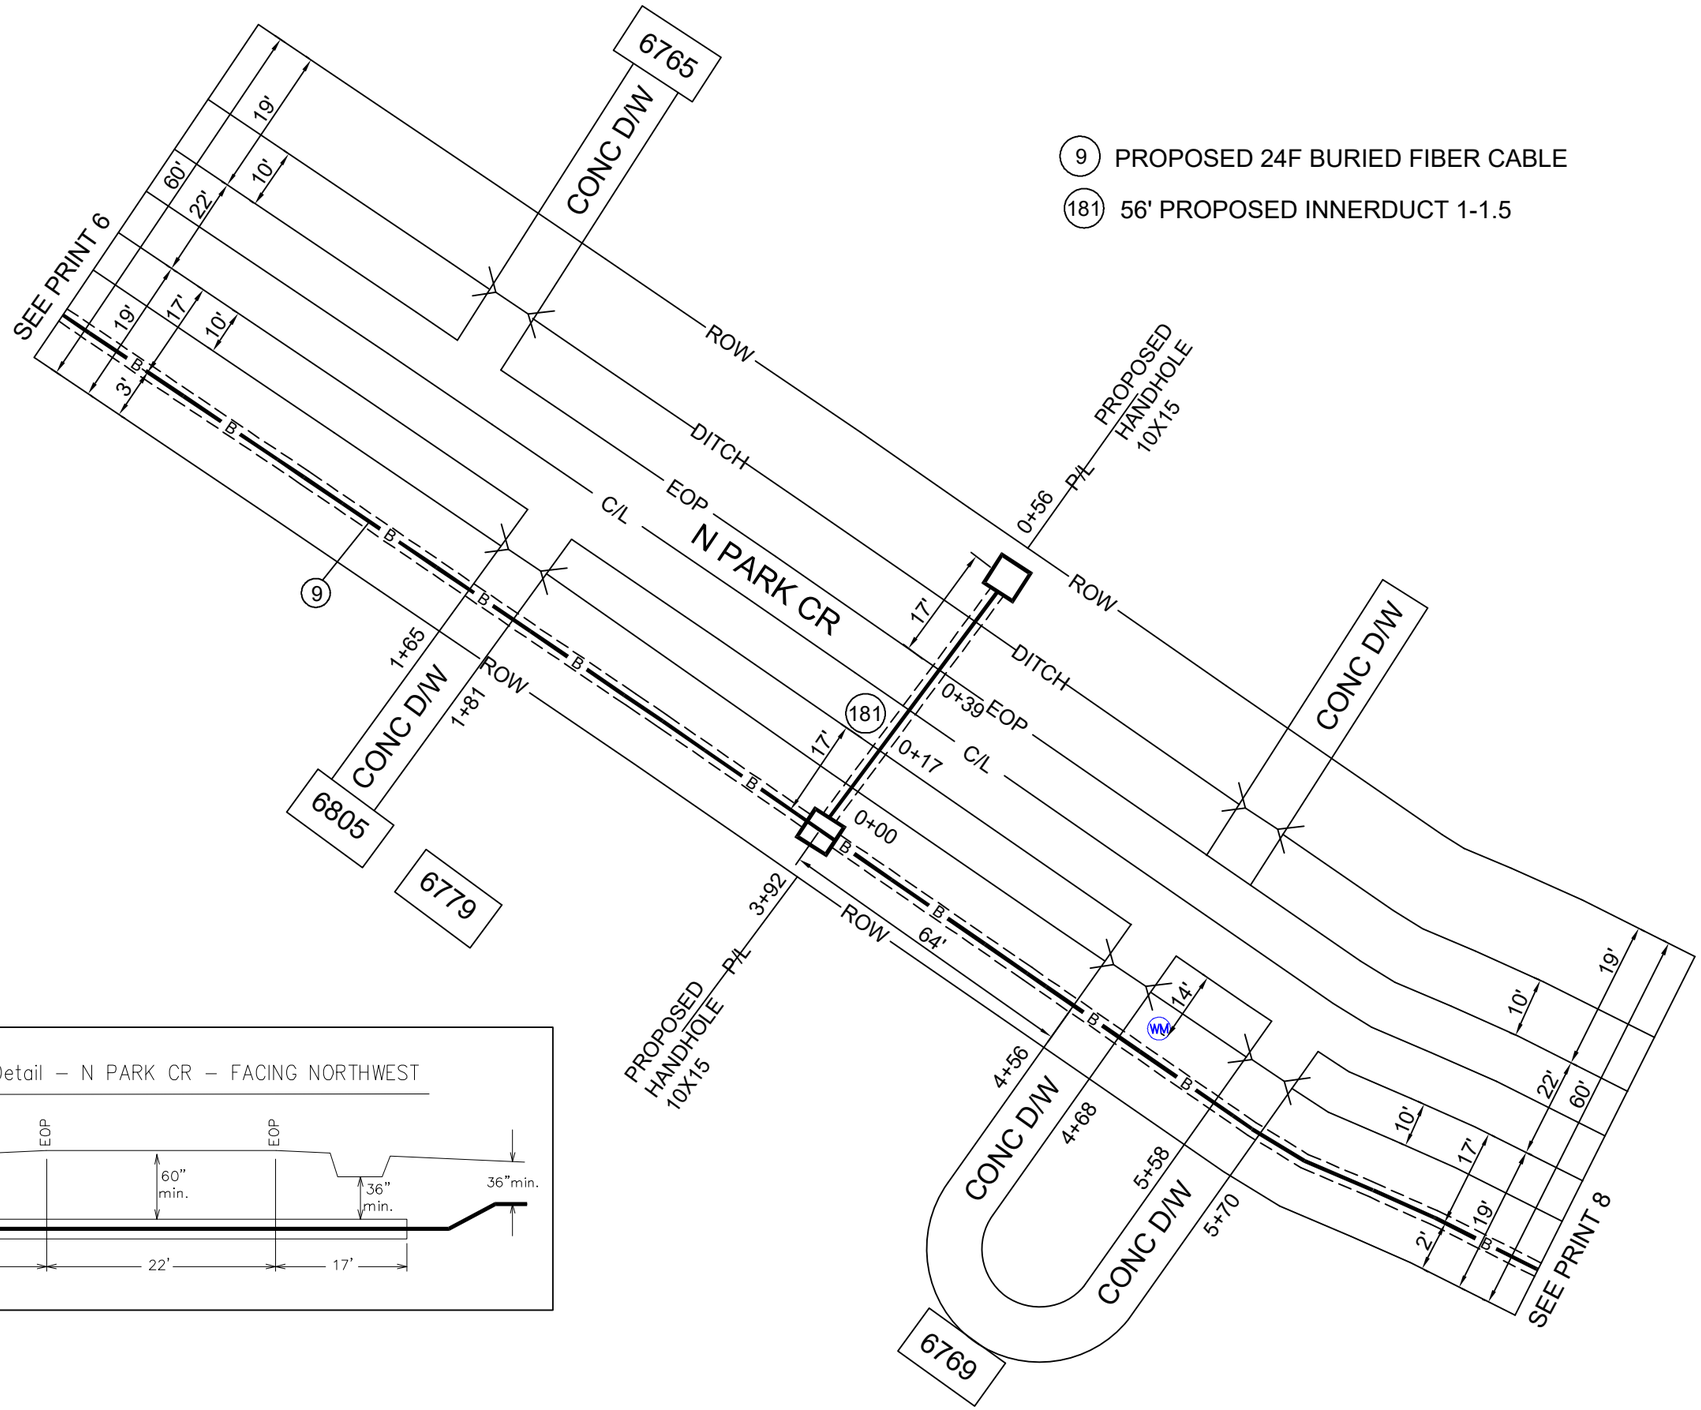

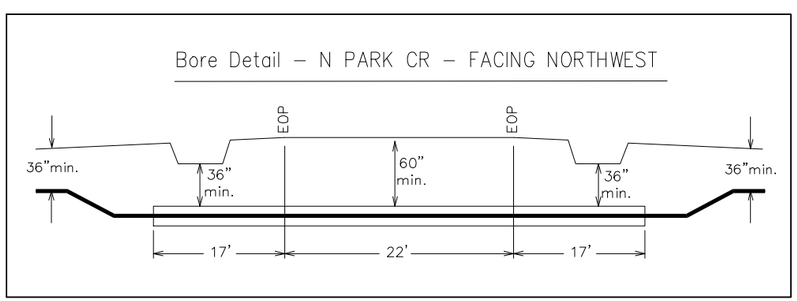

BORE DEPTH 36" MINIMUM

DRAWING NOT TO SCALE

ADDRESS:	6765 N PARK CR
PARISH:	CADDO
PROJECT# A053CD0	DATE SVC REQ'D 07/30/2025
NPANNX 318929	GEO LOC K4352 / CLLI blnclama
PRIMARY ENGR :	JUSTIN ASH
ENGR .ID:	JA877K
PHONE #: 225-489-4528	PRINT: 7 OF 30

AT&T Proprietary (Internal Use Only.) Not for use disclosure outside of AT&T companies except under written agreement.

9 PROPOSED 24F BURIED FIBER CABLE

171 56' PROPOSED INNERDUCT 1-1.5

N

SEE PRINT 7

SEE PRINT 9

N PARK CR

6772

6752

6759

6749

6739

LOT 59

CONC D/W

PROPOSED HANDHOLE 10X15

PROPOSED HANDHOLE 17X30X24

0+00

0+17

0+39

0+56

6+10

6+30

6+50

7+51

7+61

8+08

8+18

9+37

9+62

9+72

11+17

ROW

DITCH

EOP

C/L

P/L

B

19'

10'

60'

22'

17'

2'

20'

25'

Bore Detail – N PARK CR – FACING NORTHWEST

36"min.

36" min.

60" min.

36" min.

36"min.

17'

22'

17'

BORE DEPTH 36" MINIMUM

DRAWING NOT TO SCALE

ADDRESS:	6752 N PARK CR
PARISH:	CADDO
PROJECT#	A053CD0
DATE SVC REQ'D	07/30/2025
NPANNX	318929
GEO LOC	K4352
CLLI	blnclama
PRIMARY ENGR :	JUSTIN ASH
ENGR .ID:	JA877K
PHONE #:	225-489-4528
PRINT:	8 OF 30

AT&T Proprietary (Internal Use Only.) Not for use disclosure outside of AT&T companies except under written agreement.

(9) PROPOSED 24F BURIED FIBER CABLE

(15) PROPOSED 24F BURIED FIBER CABLE

(161) 158' PROPOSED INNERDUCT 1-1.5

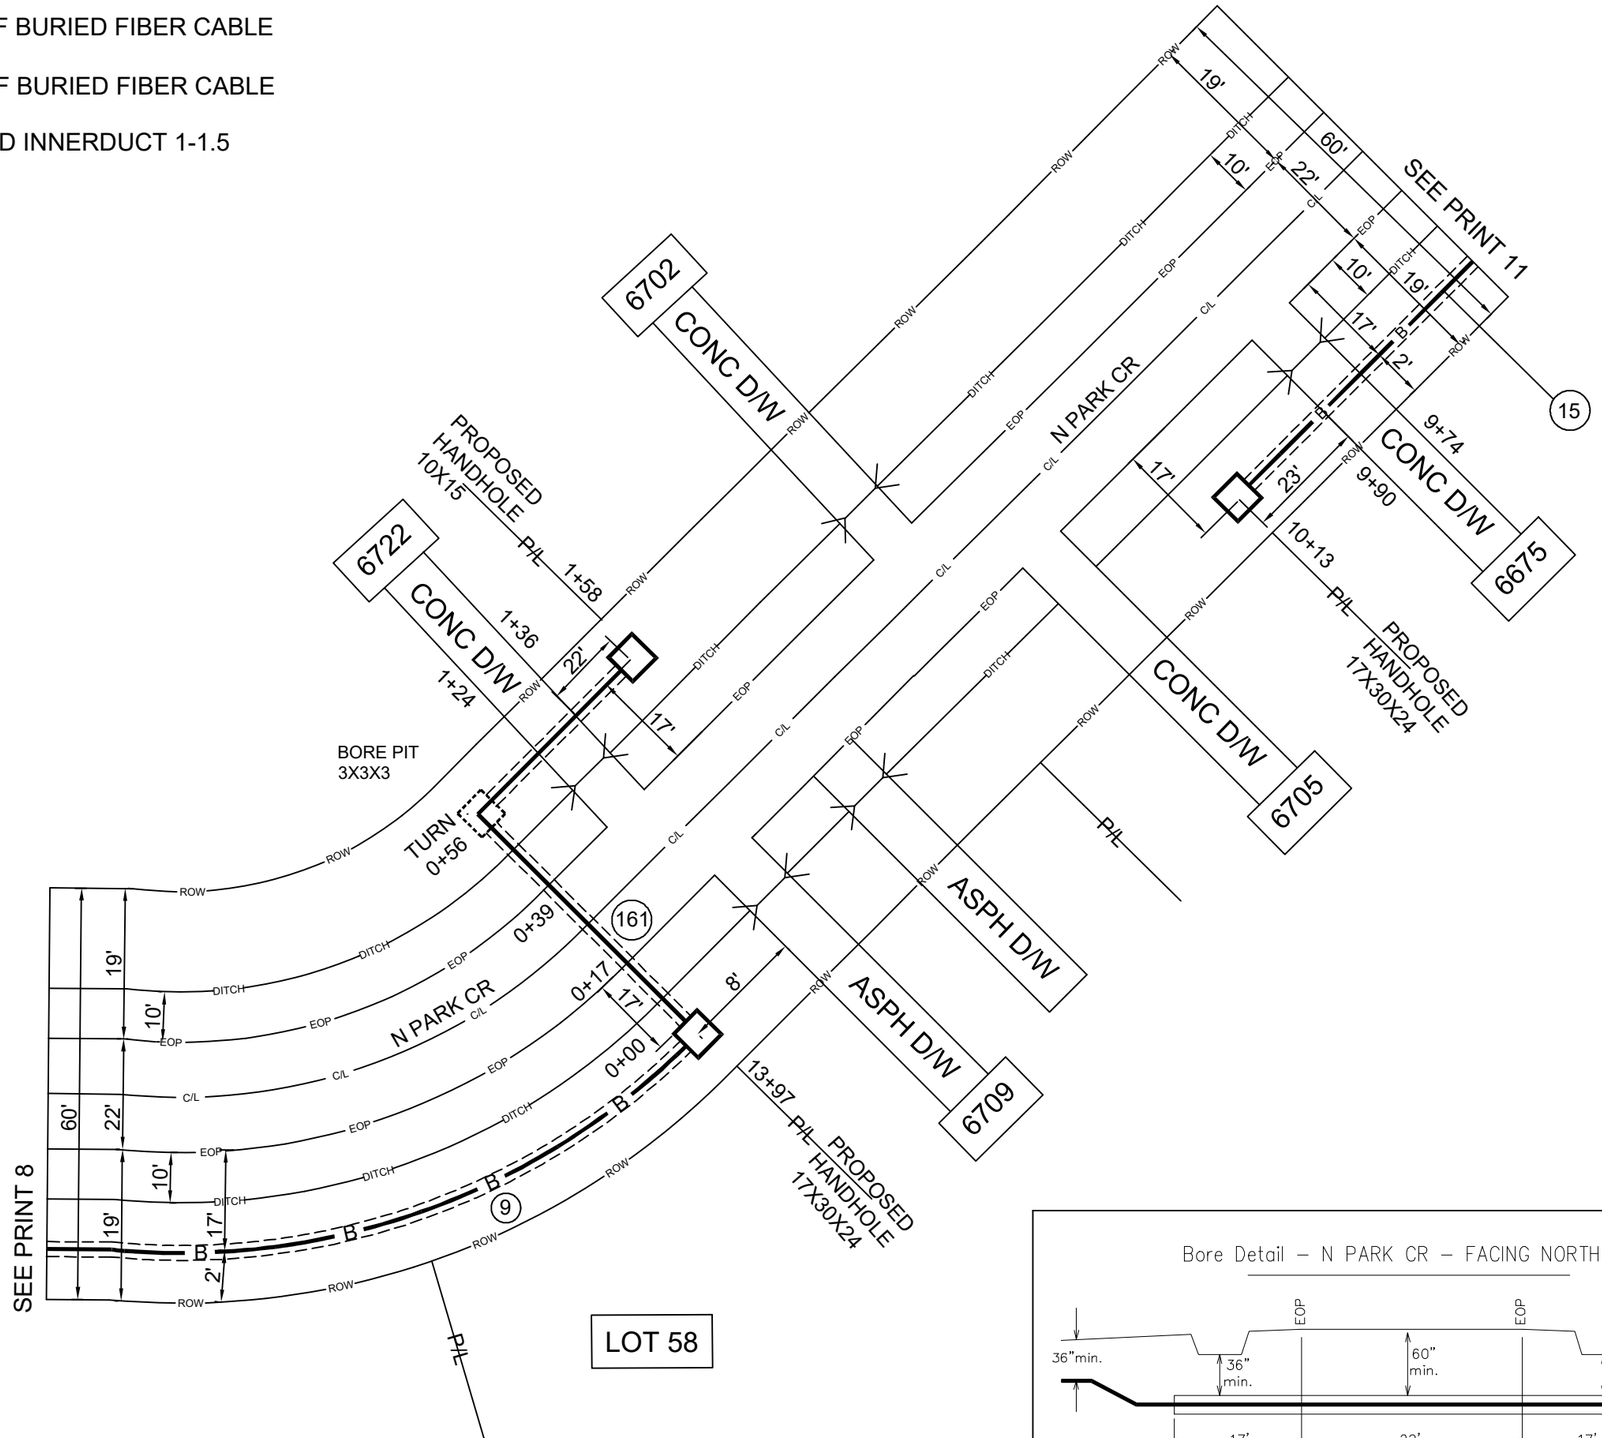

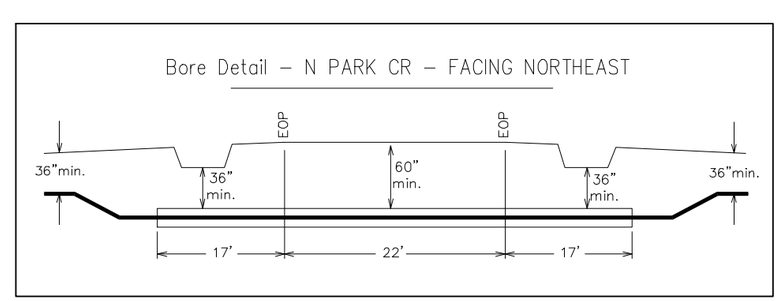

BORE DEPTH 36" MINIMUM

DRAWING NOT TO SCALE

ADDRESS: 6705 N PARK CR		
PARISH: CADDO		
PROJECT# A053CD0		DATE SVC REQ'D 07/30/2025
NPANNX 318929	GEO LOC K4352	CLLI blnclama
PRIMARY ENGR : JUSTIN ASH		
ENGR .ID: JA877K		
PHONE #: 225-489-4528		PRINT: 9 OF 30

AT&T Proprietary (Internal Use Only.) Not for use disclosure outside of AT&T companies except under written agreement.

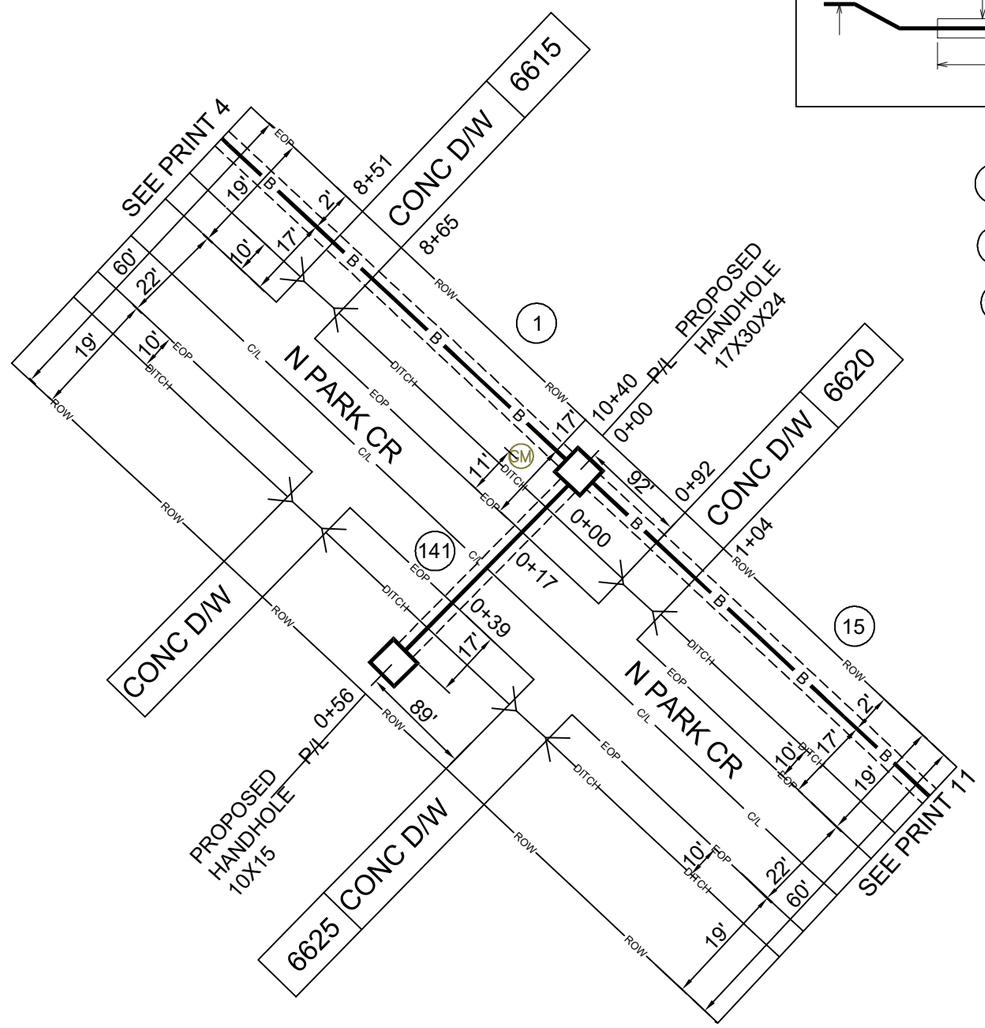

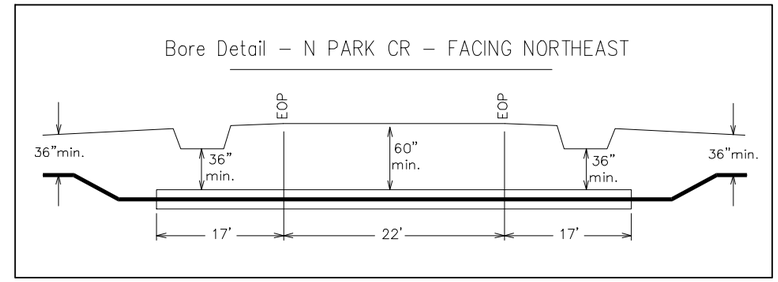

(1) PROPOSED 144F BURIED FIBER CABLE

(15) PROPOSED 24F BURIED FIBER CABLE

(141) 56' PROPOSED INNERDUCT 1-1.5

BORE DEPTH 36" MINIMUM

DRAWING NOT TO SCALE

ADDRESS: 6620 N PARK CR		
PARISH: CADDO		
PROJECT# A053CD0		DATE SVC REQ'D 07/30/2025
NPANNX 318929	GEO LOC K4352	CLLI blnclama
PRIMARY ENGR : JUSTIN ASH		
ENGR .ID: JA877K		
PHONE #: 225-489-4528		PRINT: 10 OF 30

AT&T Proprietary (Internal Use Only.) Not for use disclosure outside of AT&T companies except under written agreement.

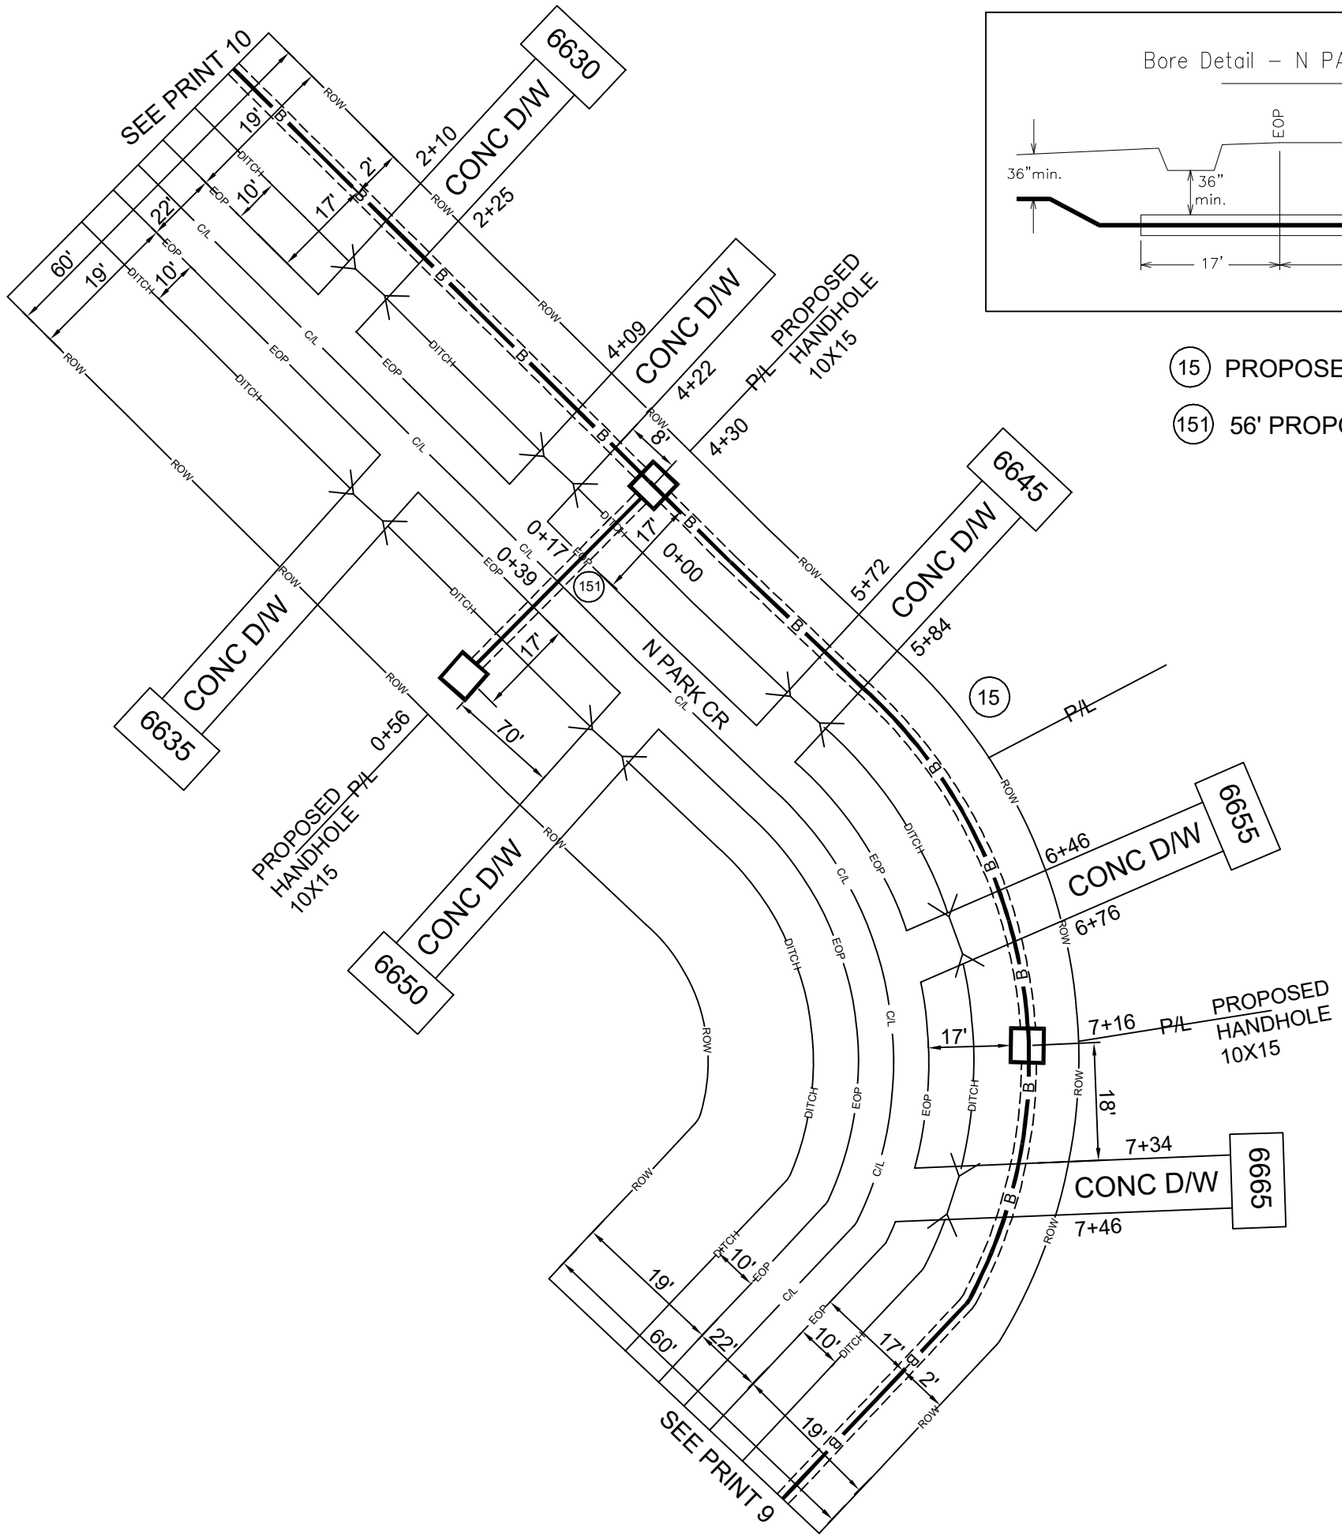

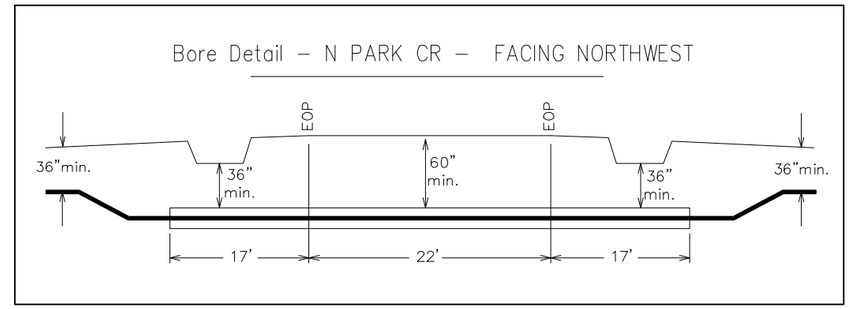

(15) PROPOSED 24F BURIED FIBER CABLE

(151) 56' PROPOSED INNERDUCT 1-1.5

N

BORE DEPTH 36" MINIMUM

DRAWING NOT TO SCALE

ADDRESS: 6635 N PARK CR		
PARISH: CADDO		
PROJECT# A053CD0		DATE SVC REQ'D 07/30/2025
NPANNX 318929	GEO LOC K4352	CLLI blnclama
PRIMARY ENGR : JUSTIN ASH		
ENGR .ID: JA877K		
PHONE #: 225-489-4528		PRINT: 11 OF 30

AT&T Proprietary (Internal Use Only.) Not for use disclosure outside of AT&T companies except under written agreement.

(12) PROPOSED 24F BURIED FIBER CABLE

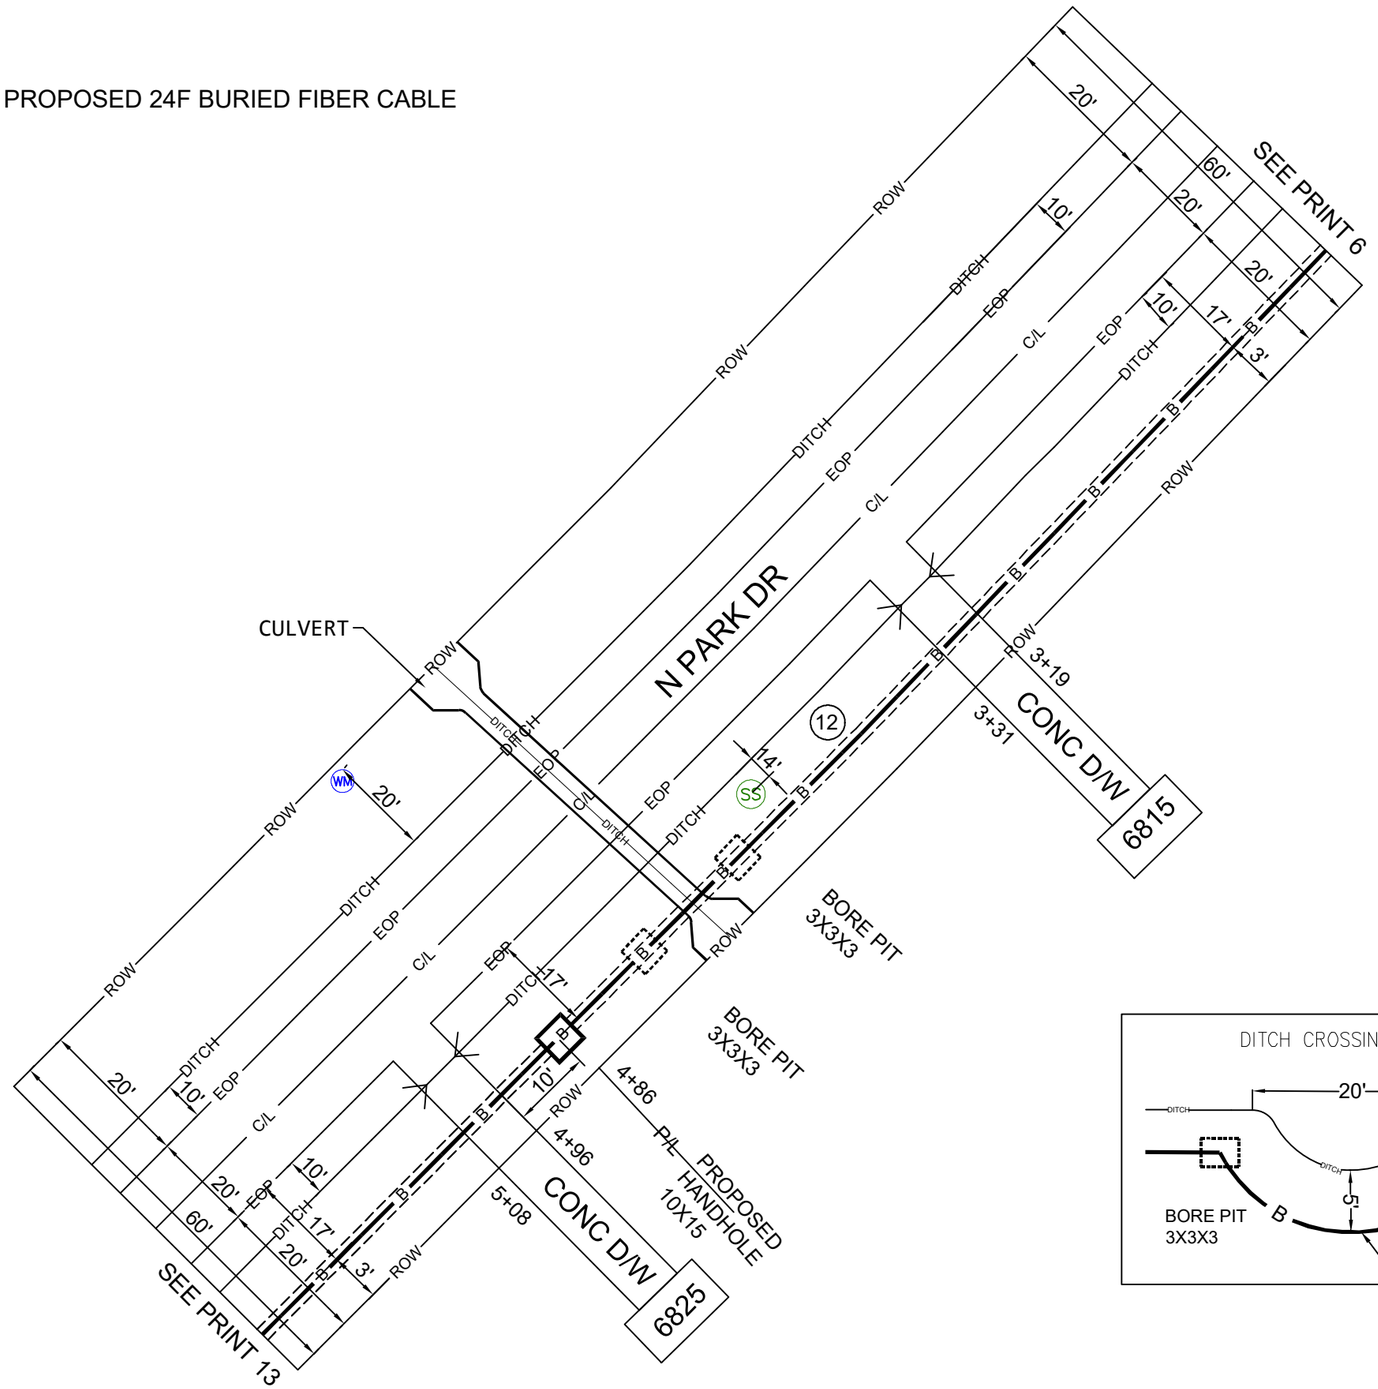

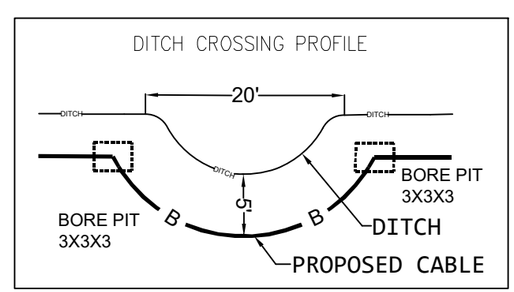

N

BORE DEPTH 36" MINIMUM

DRAWING NOT TO SCALE

ADDRESS: 6815 N PARK DR		
PARISH: CADDO		
PROJECT# A053CD0		DATE SVC REQ'D 07/30/2025
NPANNX 318929	GEO LOC K4352	CLLI blnclama
PRIMARY ENGR : JUSTIN ASH		
ENGR .ID: JA877K		
PHONE #: 225-489-4528		PRINT: 12 OF 30

AT&T Proprietary (Internal Use Only.) Not for use disclosure outside of AT&T companies except under written agreement.

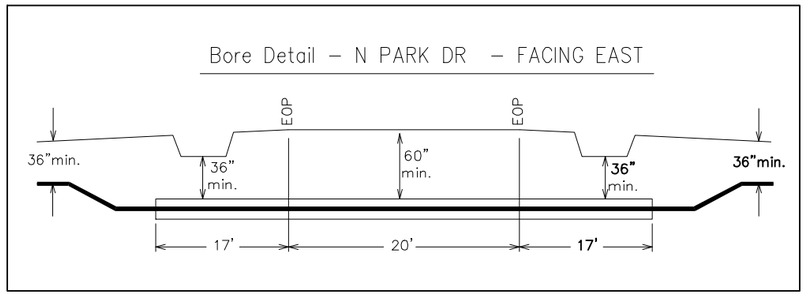

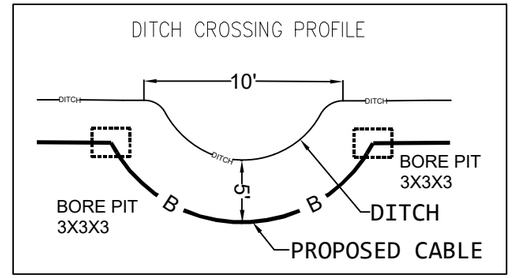

(12) PROPOSED 24F BURIED FIBER CABLE

(211) 73' PROPOSED INNERDUCT 1-1.5

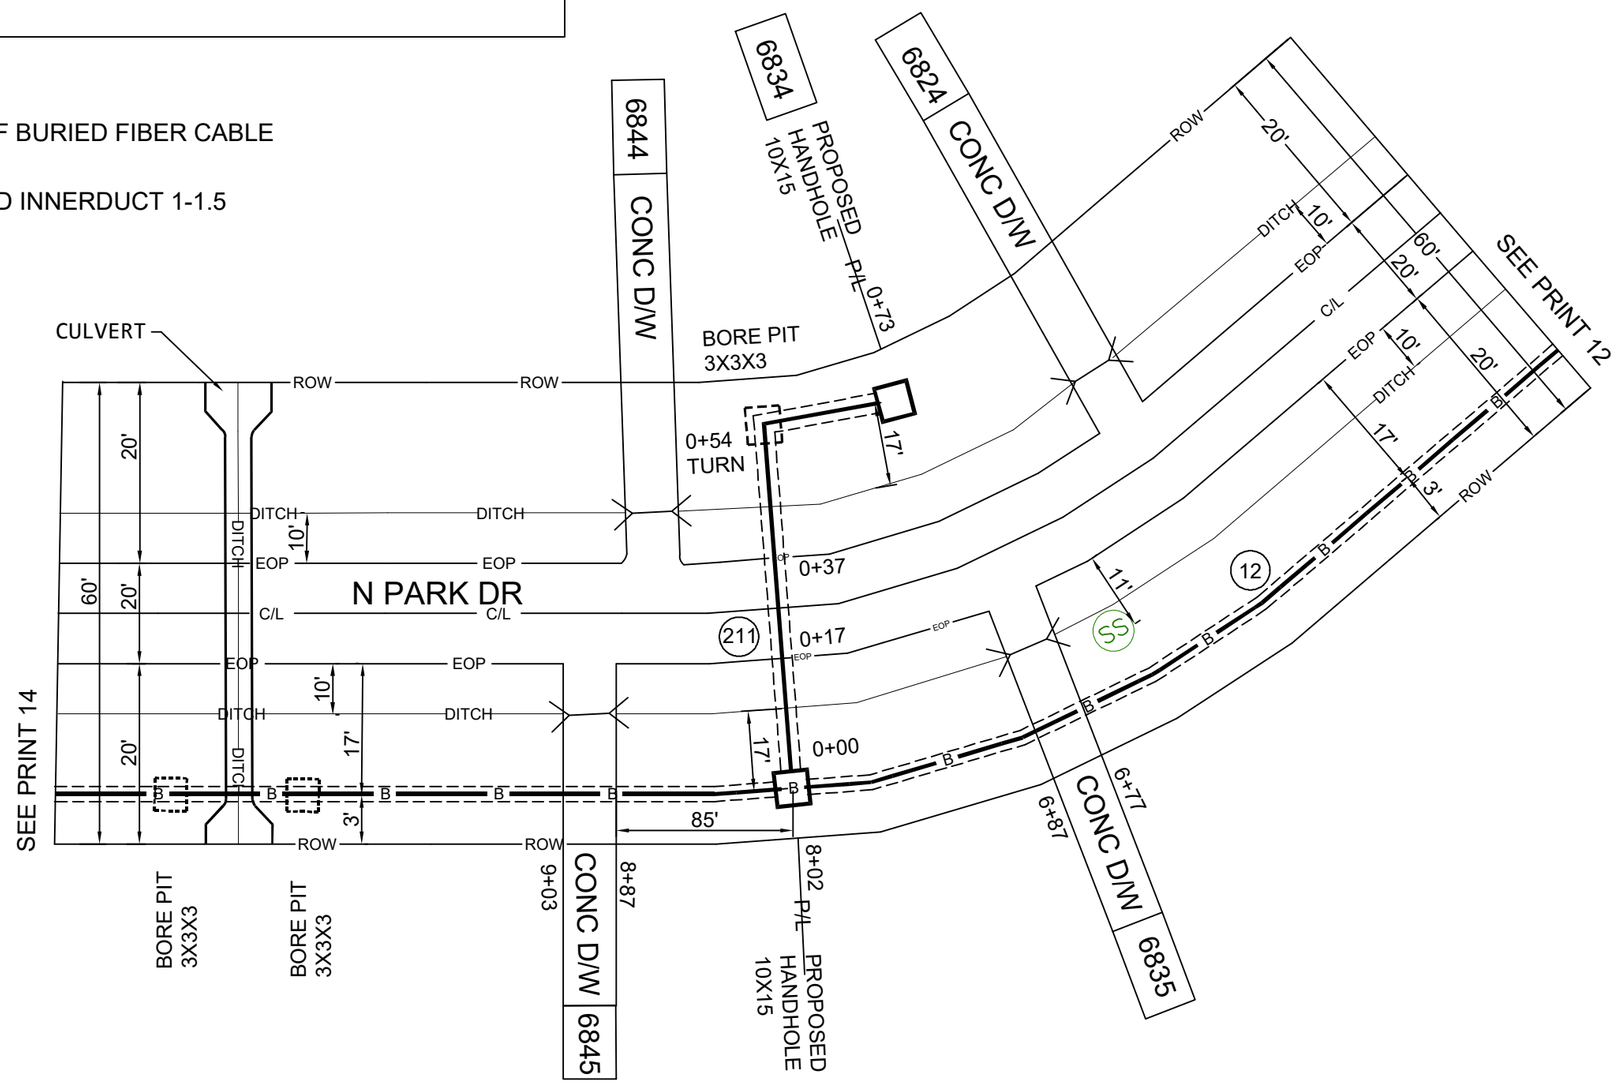

BORE DEPTH 36" MINIMUM

DRAWING NOT TO SCALE

ADDRESS:	6844 N PARK DR
PARISH:	CADDO
PROJECT# A053CD0	DATE SVC REQ'D 07/30/2025
NPANNX 318929 / GEO LOC K4352	CLLI blnclama
PRIMARY ENGR :	JUSTIN ASH
ENGR .ID:	JA877K
PHONE #: 225-489-4528	PRINT: 13 OF 30

AT&T Proprietary (Internal Use Only.) Not for use disclosure outside of AT&T companies except under written agreement.

(12) PROPOSED 24F BURIED FIBER CABLE

(221) 54' PROPOSED INNERDUCT 1-1.5

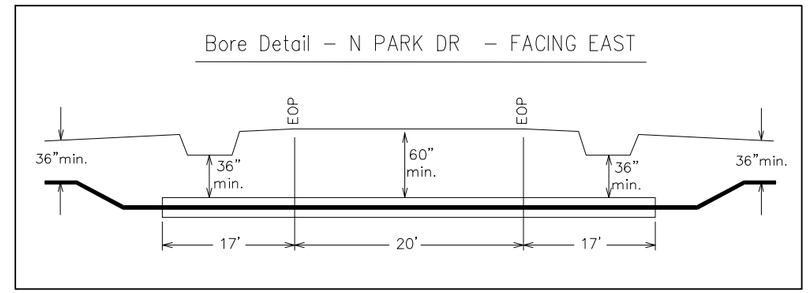

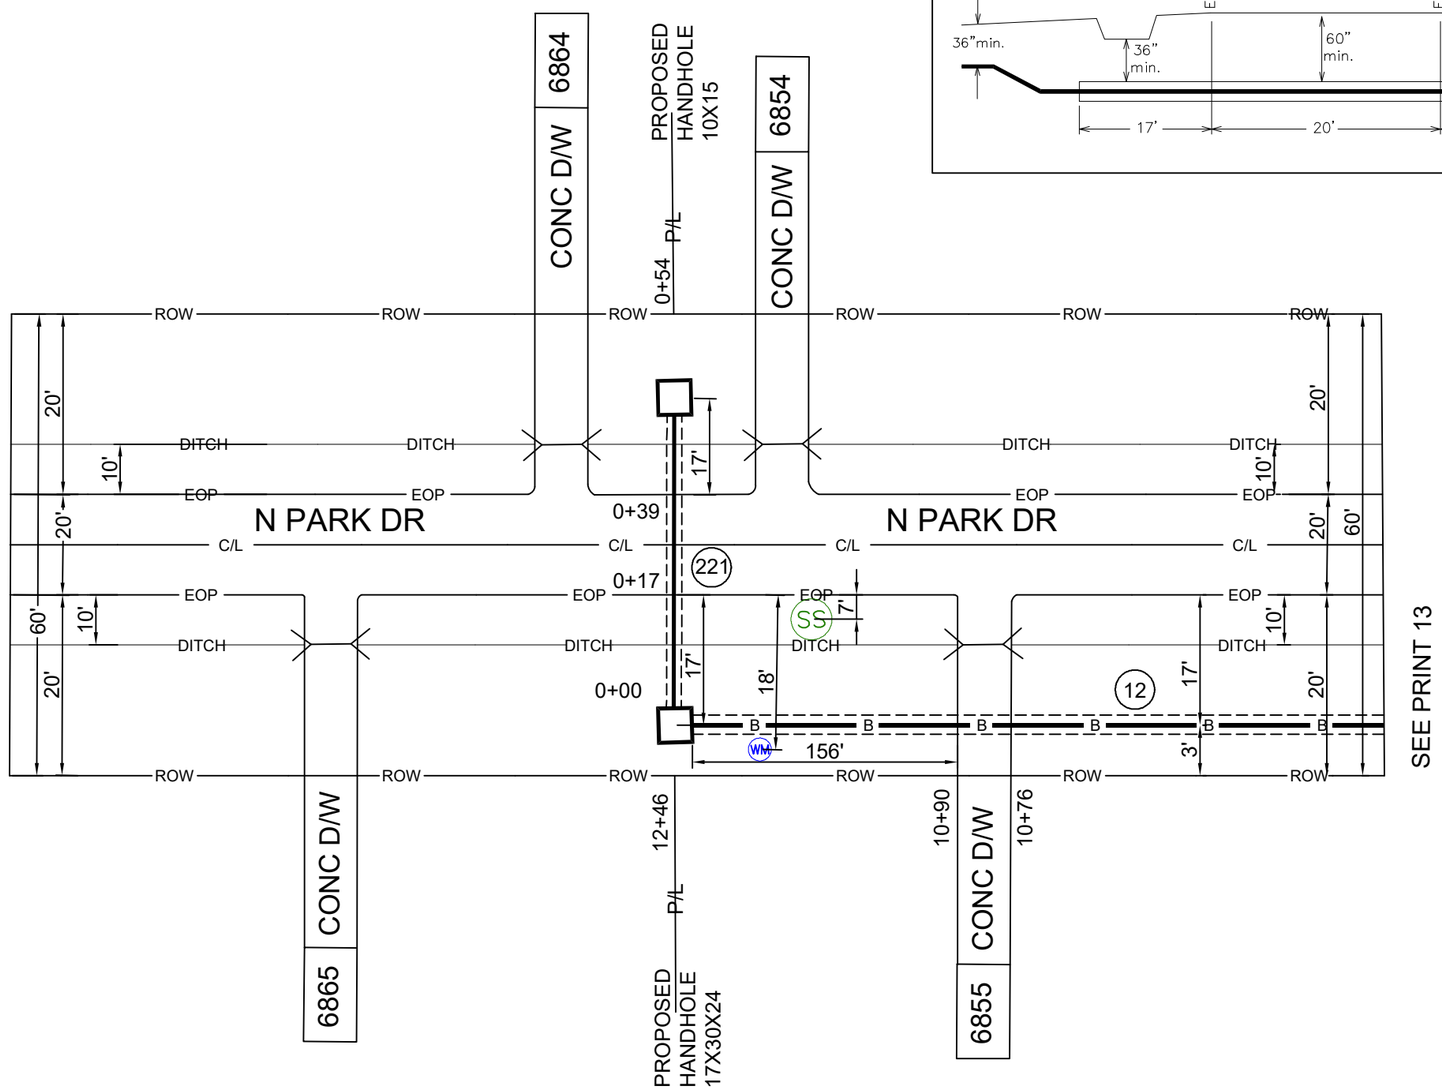

BORE DEPTH 36" MINIMUM

DRAWING NOT TO SCALE

ADDRESS:	6854 N PARK DR
PARISH:	CADDO
PROJECT# A053CD0	DATE SVC REQ'D 07/30/2025
NPANNX 318929 / GEO LOC K4352	CLLI blnclama
PRIMARY ENGR :	JUSTIN ASH
ENGR .ID:	JA877K
PHONE #: 225-489-4528	PRINT: 14 OF 30

AT&T Proprietary (Internal Use Only.) Not for use disclosure outside of AT&T companies except under written agreement.

(7) PROPOSED 48F BURIED FIBER CABLE

(231) 54' PROPOSED INNERDUCT 1-1.5

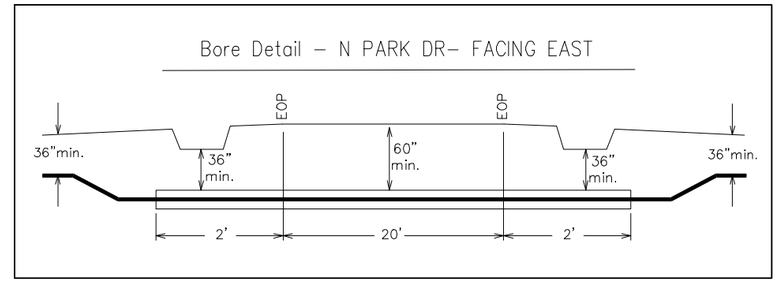

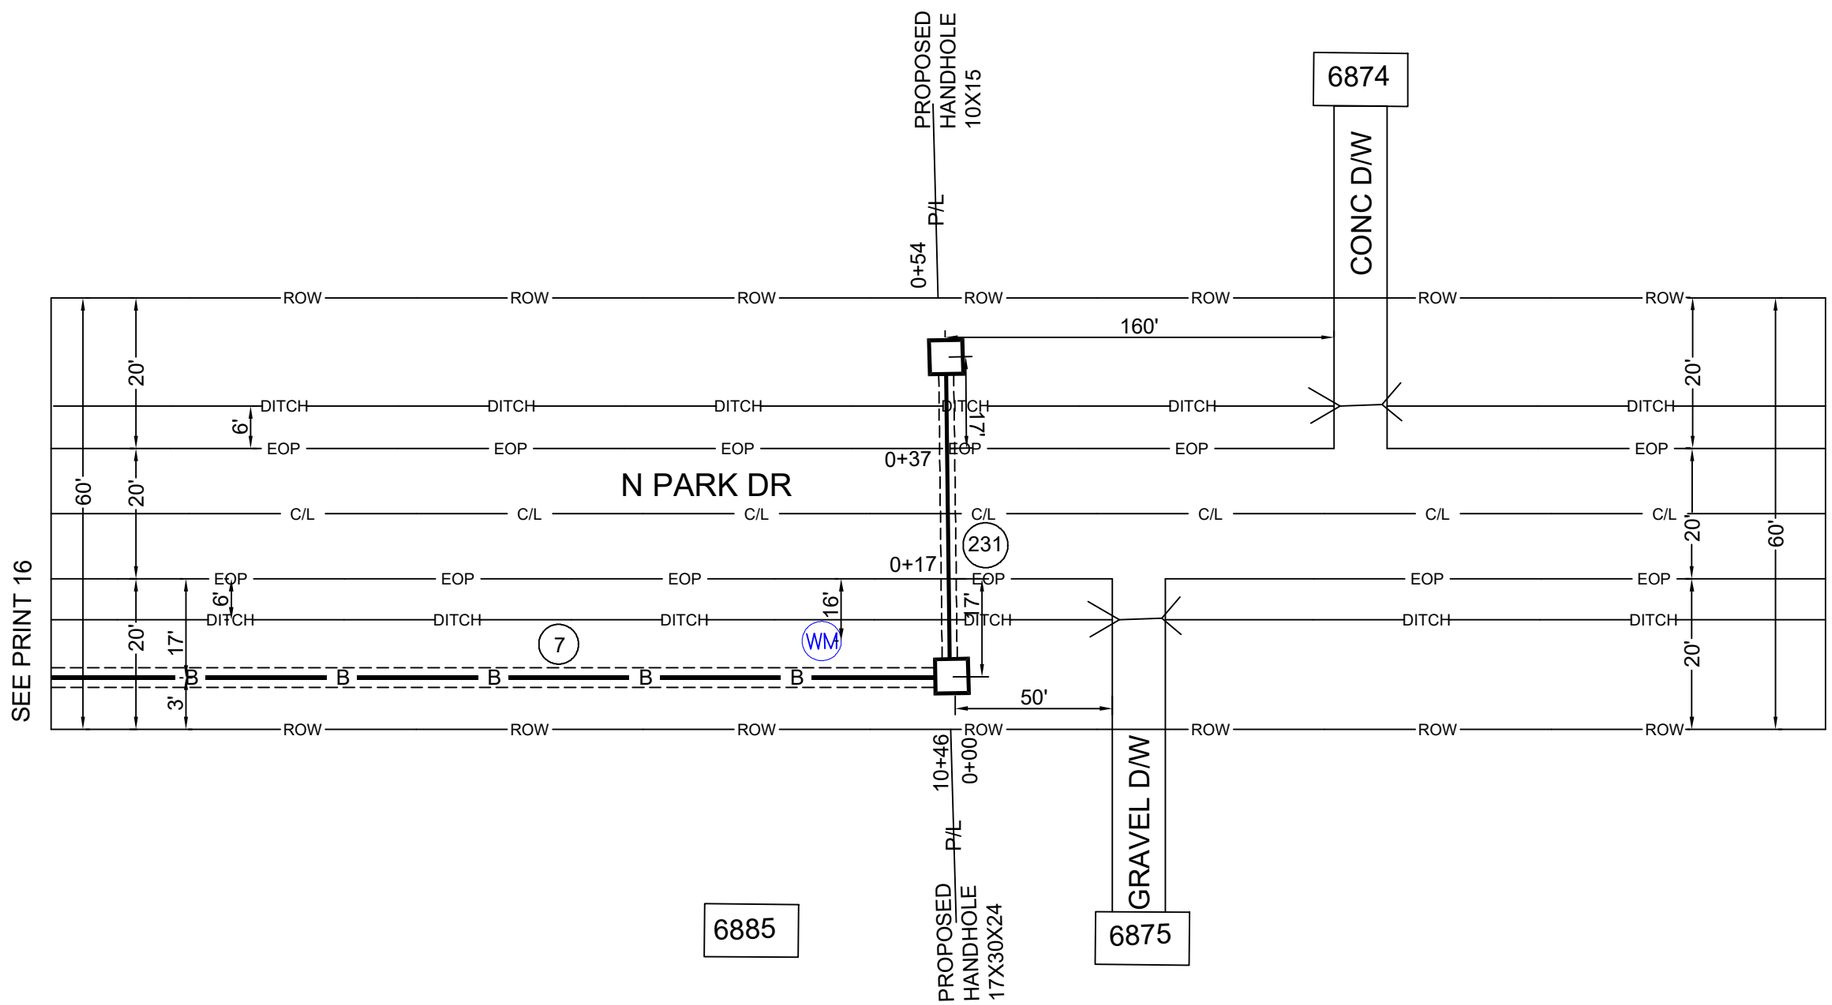

N

BORE DEPTH 36" MINIMUM

DRAWING NOT TO SCALE

ADDRESS:	6875 N PARK DR
PARISH:	CADDO
PROJECT# A053CD0	DATE SVC REQ'D 07/30/2025
NPANNX 318929 / GEO LOC K4352	CLLI blnclama
PRIMARY ENGR :	JUSTIN ASH
ENGR .ID:	JA877K
PHONE #: 225-489-4528	PRINT: 15 OF 30

AT&T Proprietary (Internal Use Only.) Not for use disclosure outside of AT&T companies except under written agreement.

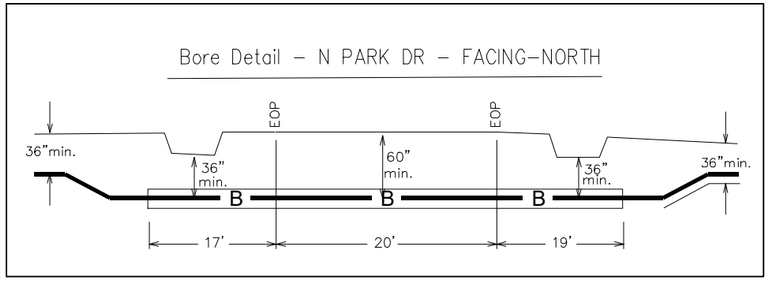

7 PROPOSED 48F BURIED FIBER CABLE

2 PROPOSED 24F BURIED FIBER CABLE

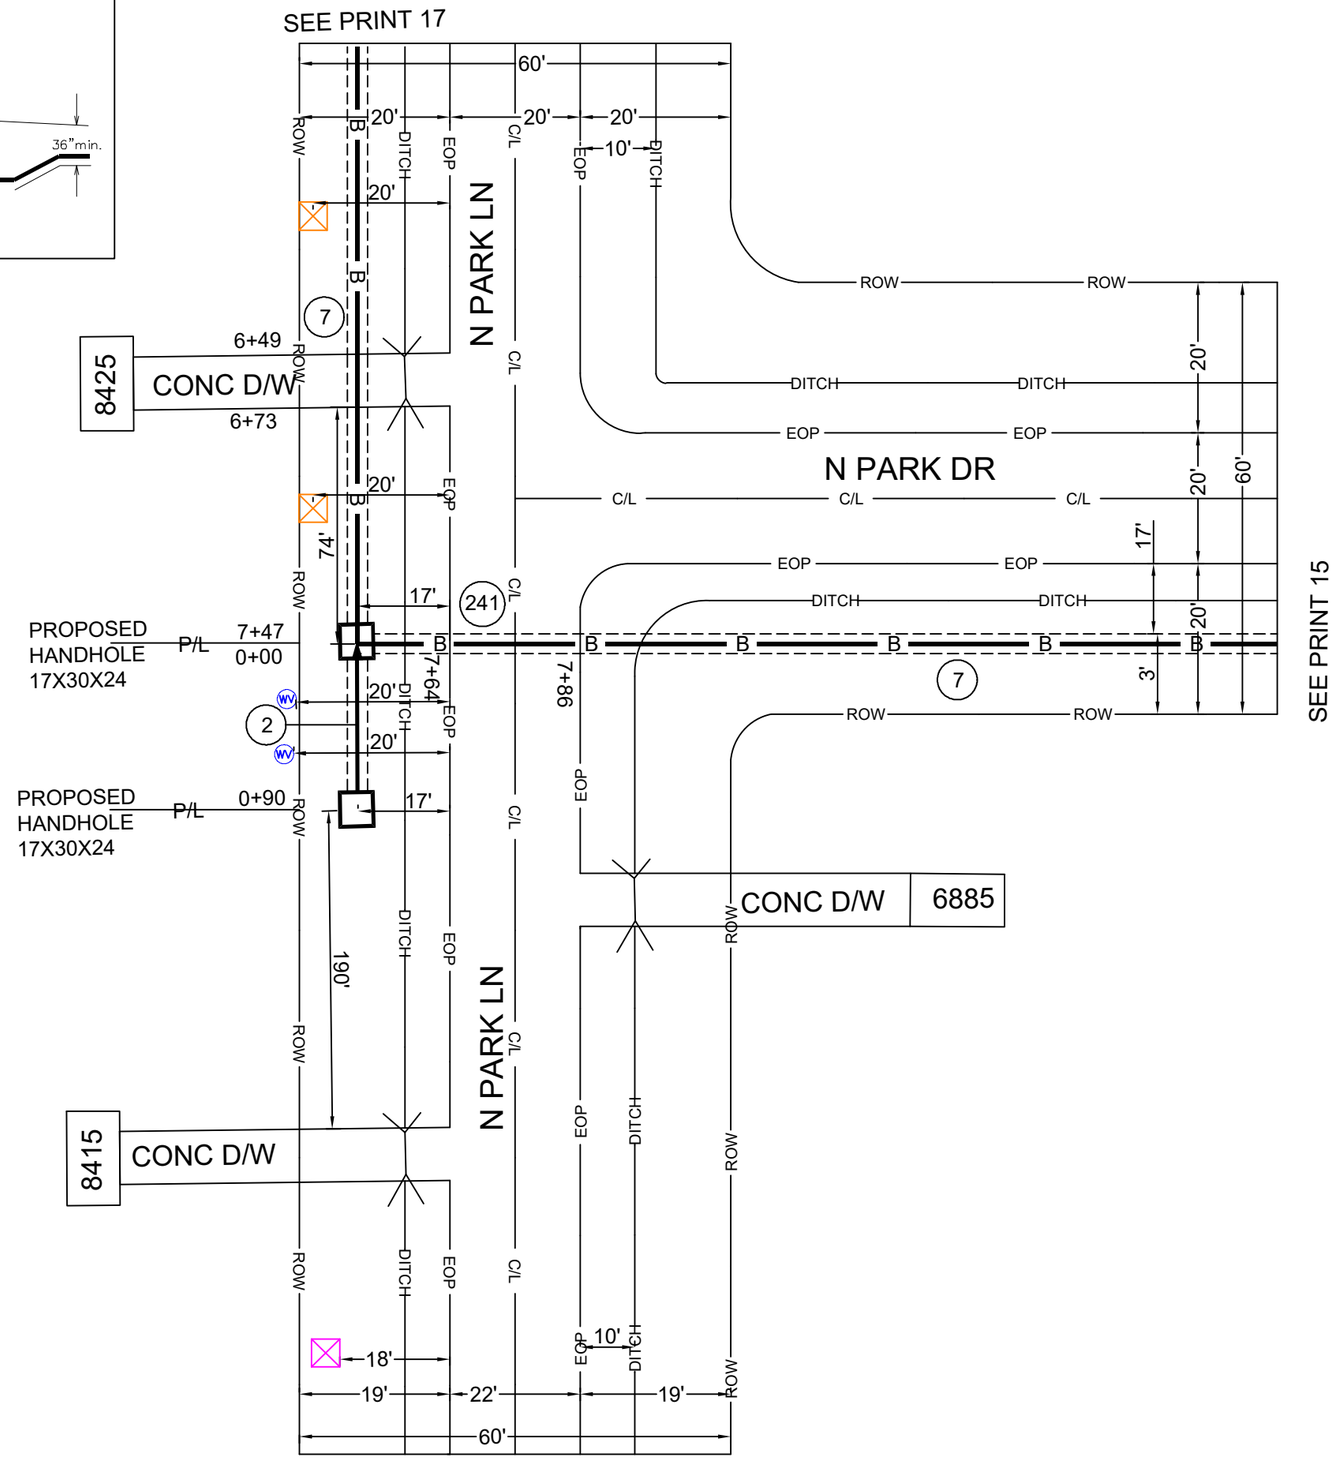

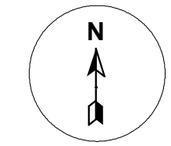

BORE DEPTH 36" MINIMUM

DRAWING NOT TO SCALE

ADDRESS: 8415 N PARK LN		
PARISH: CADDO		
PROJECT# A053CD0		DATE SVC REQ'D 07/30/2025
NPANNX 318929	GEO LOC K4352	CLLI blnclama
PRIMARY ENGR : JUSTIN ASH		
ENGR .ID: JA877K		
PHONE #: 225-489-4528		PRINT: 16 OF 30

AT&T Proprietary (Internal Use Only.) Not for use disclosure outside of AT&T companies except under written agreement.

7 PROPOSED 48F BURIED FIBER CABLE

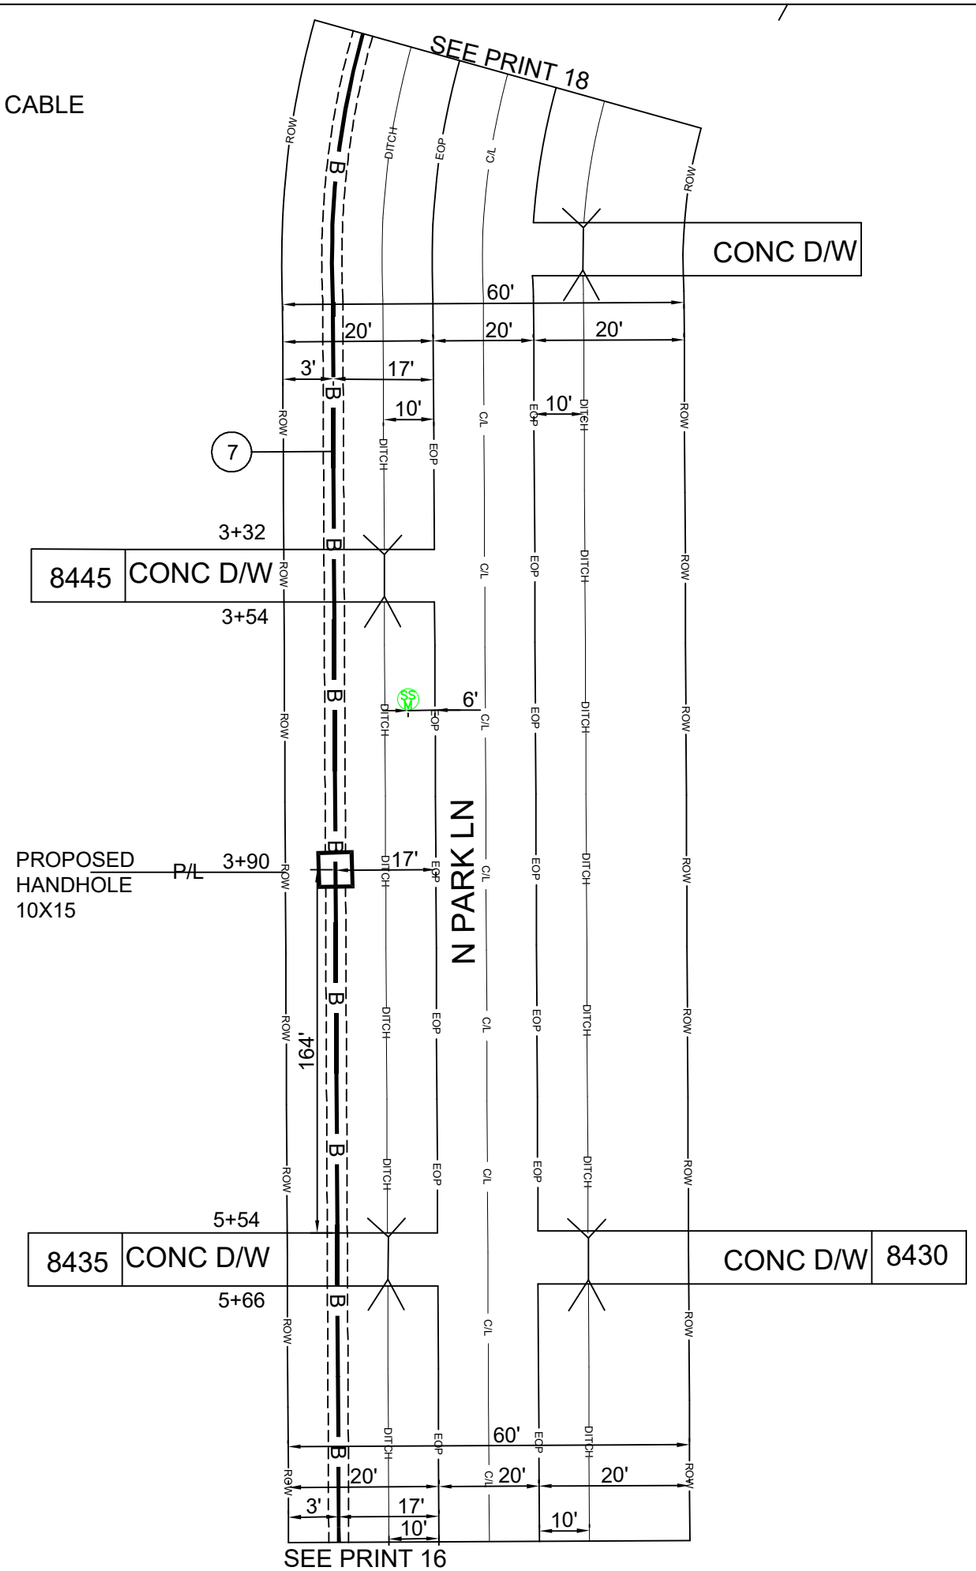

N

BORE DEPTH 36" MINIMUM

DRAWING NOT TO SCALE

ADDRESS:	8435 N PARK LN
PARISH:	CADDO
PROJECT# A053CD0	DATE SVC REQ'D 07/30/2025
NPANNX 318929	GEO LOC K4352 / CLLI blnclama
PRIMARY ENGR :	JUSTIN ASH
ENGR .ID:	JA877K
PHONE #: 225-489-4528	PRINT: 17 OF 30

AT&T Proprietary (Internal Use Only.) Not for use disclosure outside of AT&T companies except under written agreement.

(6) PROPOSED 144F BURIED FIBER CABLE

(291) 275' PROPOSED INNERDUCT 1-1.5

(7) PROPOSED 48F BURIED FIBER CABLE

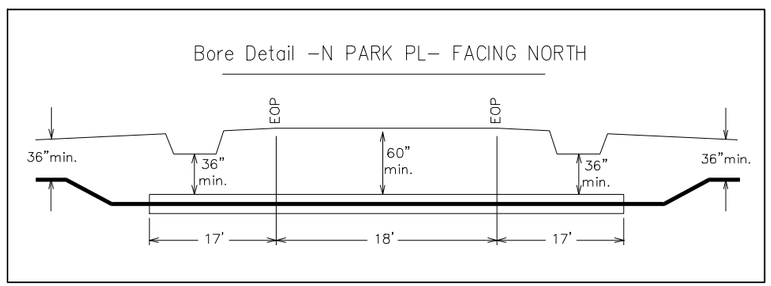

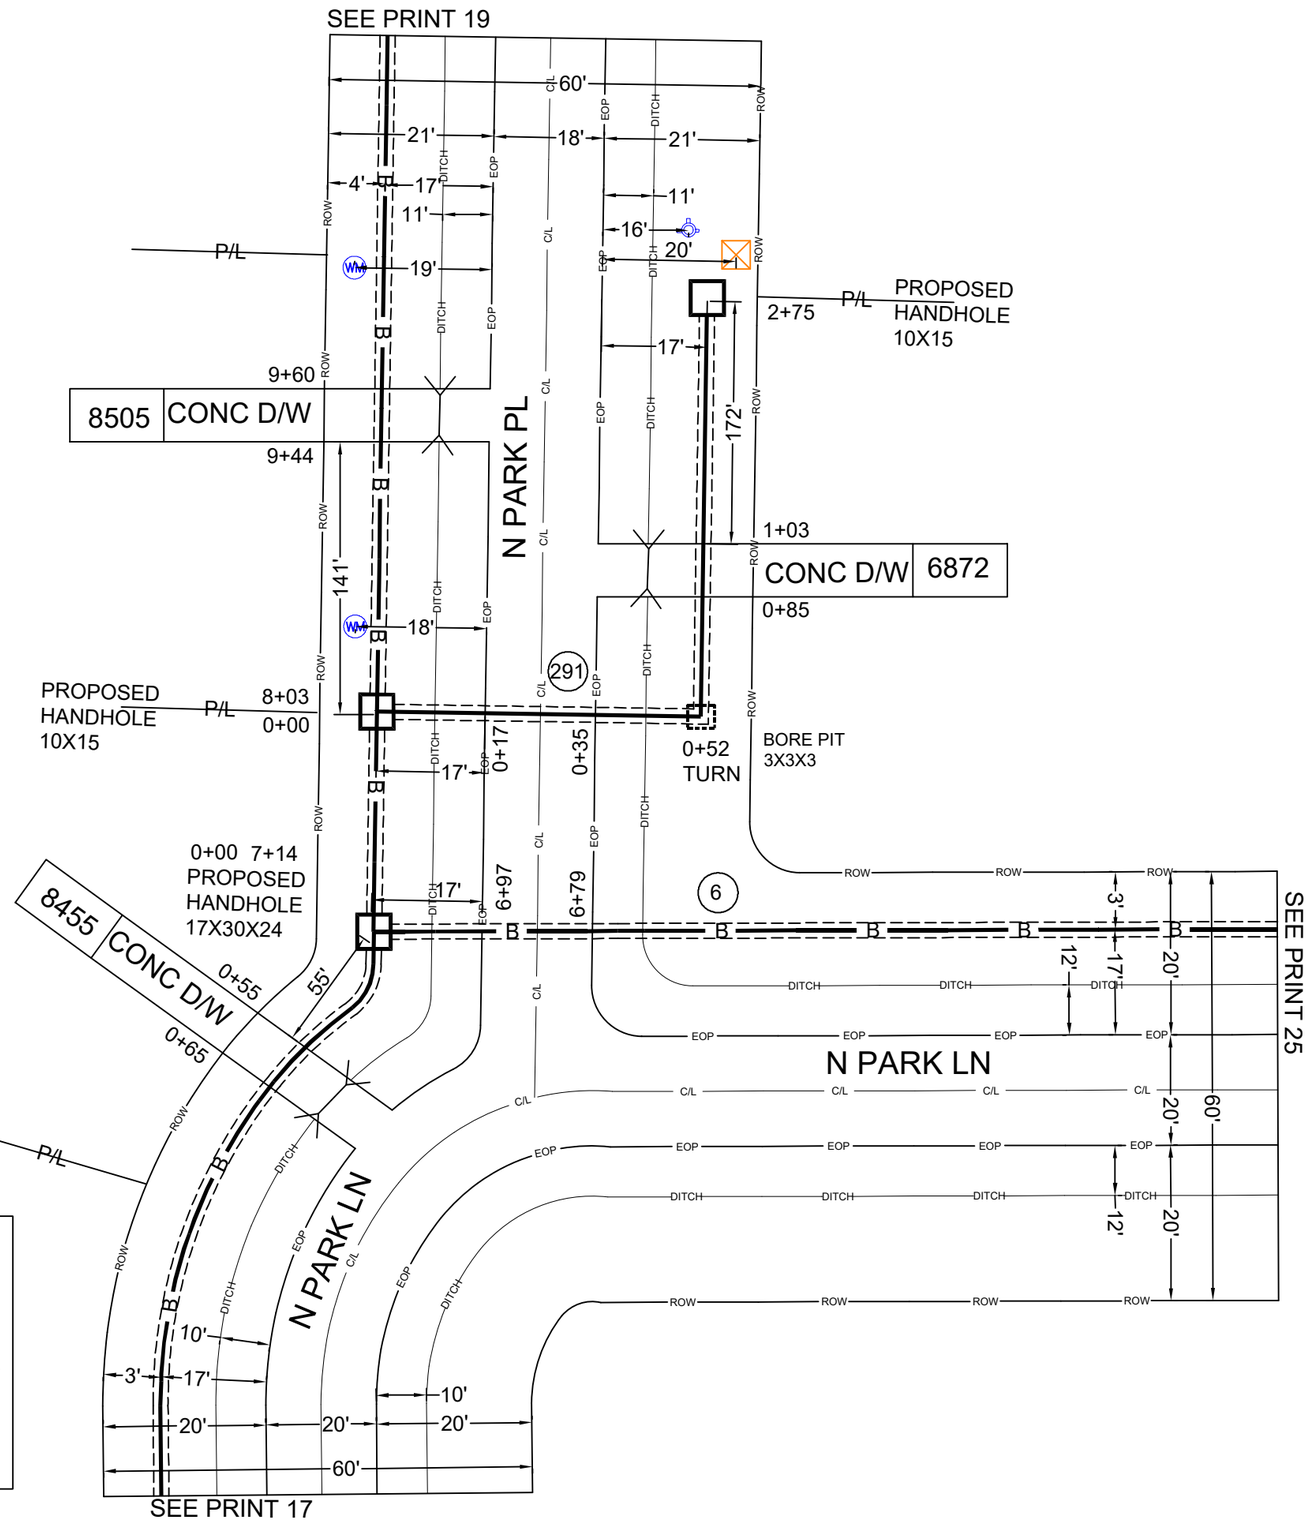

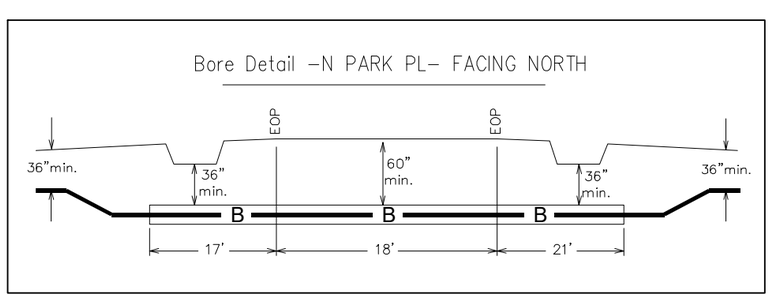

BORE DEPTH 36" MINIMUM

DRAWING NOT TO SCALE

ADDRESS: 8505 N PARK PL		
PARISH: CADDO		
PROJECT# A053CD0		DATE SVC REQ'D 07/30/2025
NPANNX 318929	GEO LOC K4352	CLLI blnclama
PRIMARY ENGR : JUSTIN ASH		
ENGR .ID: JA877K		
PHONE #: 225-489-4528		PRINT: 18 OF 30

AT&T Proprietary (Internal Use Only.) Not for use disclosure outside of AT&T companies except under written agreement.

6 PROPOSED 144F BURIED FIBER CABLE

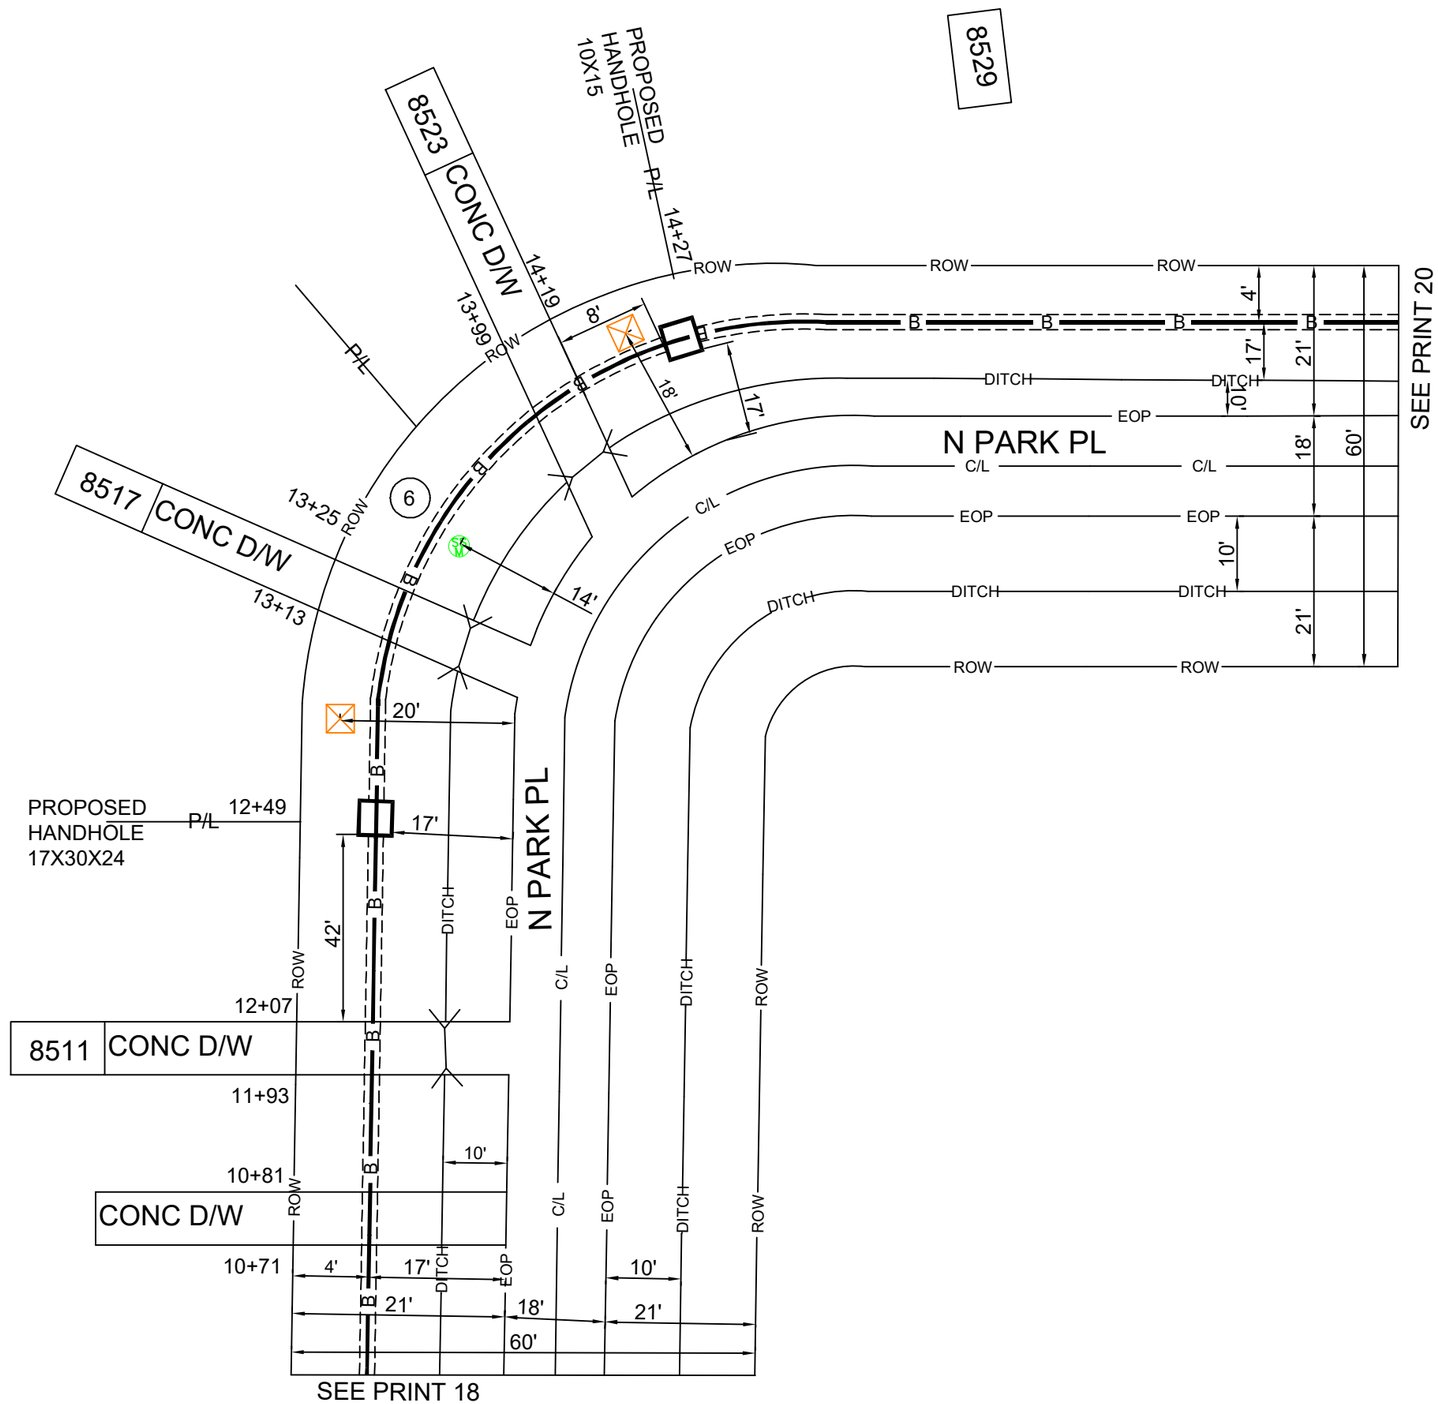

N

BORE DEPTH 36" MINIMUM

DRAWING NOT TO SCALE

ADDRESS:	8523 N PARK PL
PARISH:	CADDO
PROJECT# A053CD0	DATE SVC REQ'D 07/30/2025
NPANNX 318929 / GEO LOC K4352	CLLI blnclama
PRIMARY ENGR :	JUSTIN ASH
ENGR .ID:	JA877K
PHONE #: 225-489-4528	PRINT: 19 OF 30

AT&T Proprietary (Internal Use Only.) Not for use disclosure outside of AT&T companies except under written agreement.

6 PROPOSED 144F BURIED FIBER CABLE

14 PROPOSED 24F BURIED FIBER CABLE

311 275' PROPOSED INNERDUCT 1-1.5

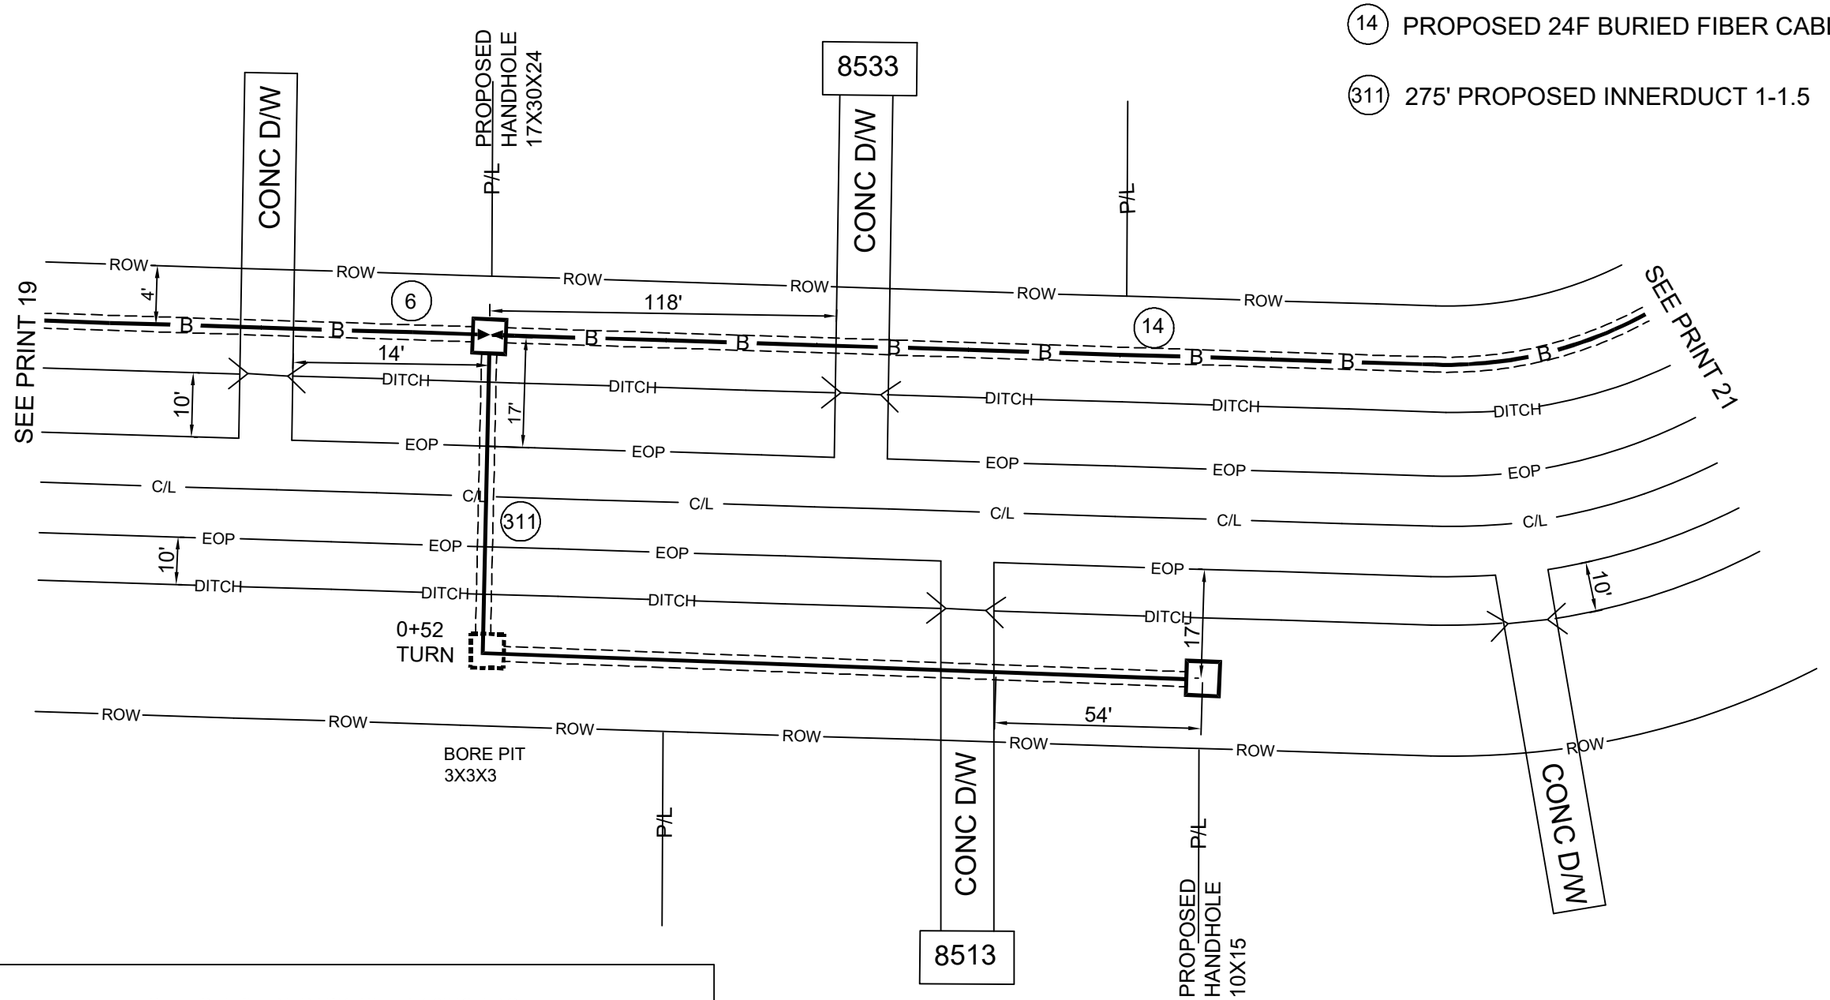

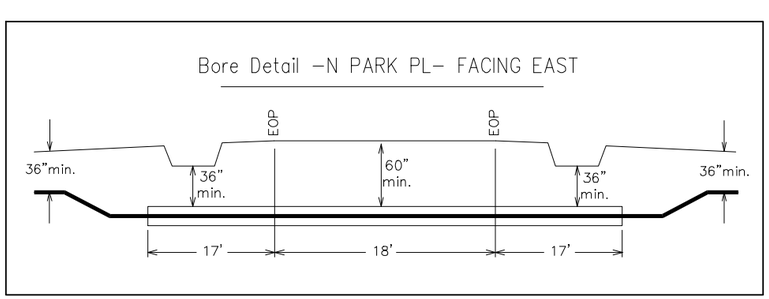

BORE DEPTH 36" MINIMUM

DRAWING NOT TO SCALE

ADDRESS:	8533 N PARK PL
PARISH:	CADDO
PROJECT# A053CD0	DATE SVC REQ'D 07/30/2025
NPANNX 318929 / GEO LOC K4352	CLLI blnclama
PRIMARY ENGR :	JUSTIN ASH
ENGR .ID:	JA877K
PHONE #: 225-489-4528	PRINT: 20 OF 30

AT&T Proprietary (Internal Use Only.) Not for use disclosure outside of AT&T companies except under written agreement.

(14) PROPOSED 24F BURIED FIBER CABLE

(321) 181' PROPOSED INNERDUCT 1-1.5

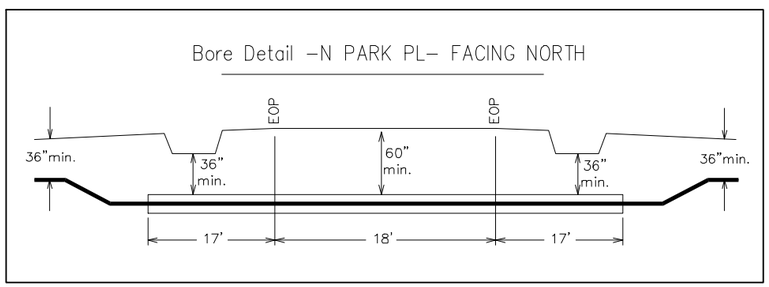

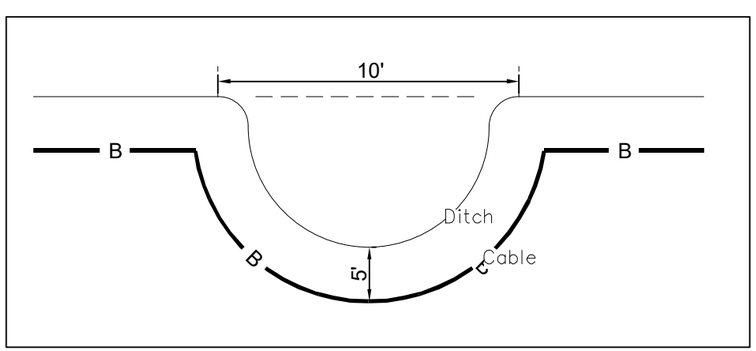

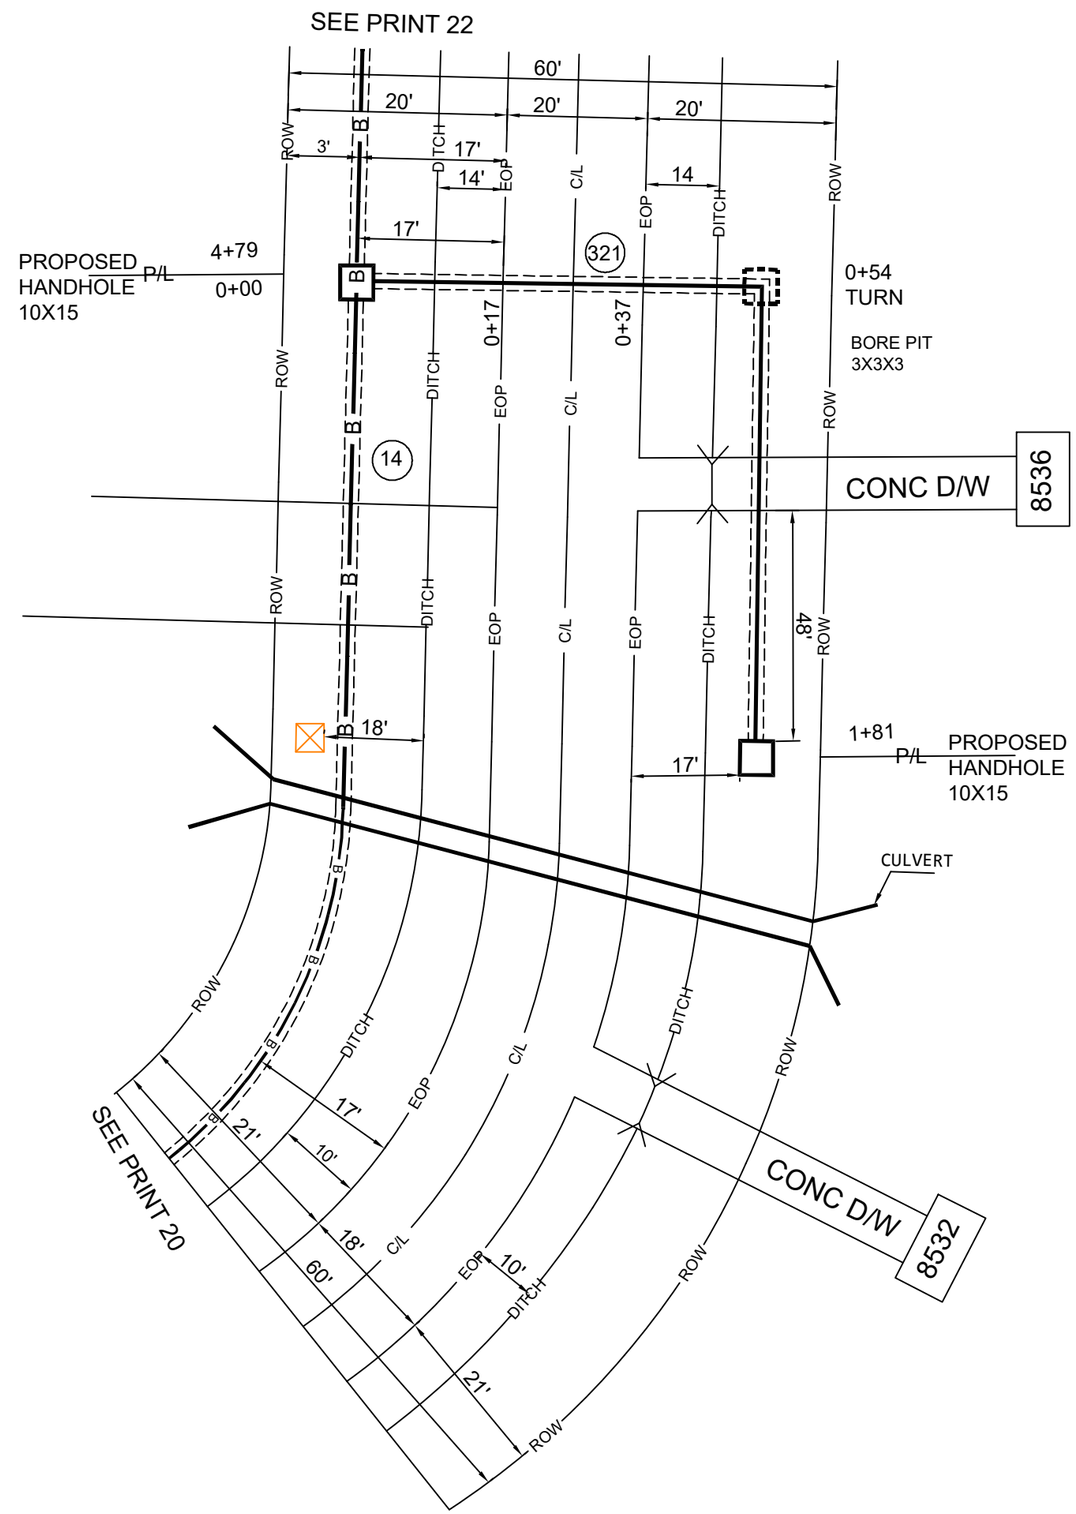

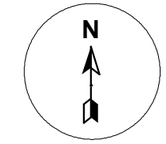

BORE DEPTH 36" MINIMUM

DRAWING NOT TO SCALE

ADDRESS: 8536 N PARK PL		
PARISH: CADDO		
PROJECT# A053CD0		DATE SVC REQ'D 07/30/2025
NPANNX 318929	GEO LOC K4352	CLLI blnclama
PRIMARY ENGR : JUSTIN ASH		
ENGR .ID: JA877K		
PHONE #: 225-489-4528		PRINT: 21 OF 30

AT&T Proprietary (Internal Use Only.) Not for use disclosure outside of AT&T companies except under written agreement.

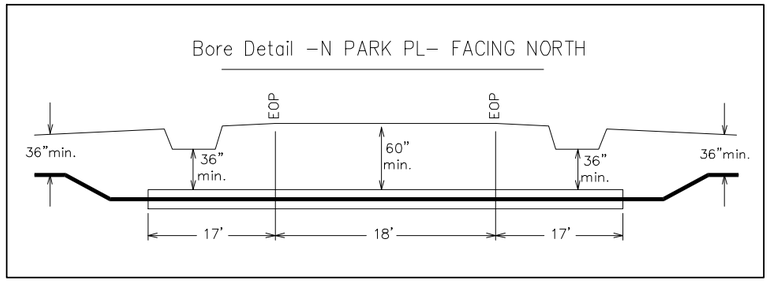

(14) PROPOSED 24F BURIED FIBER CABLE

(331) 172' PROPOSED INNERDUCT 1-1.5

(332) 105' PROPOSED INNERDUCT 1-1.5

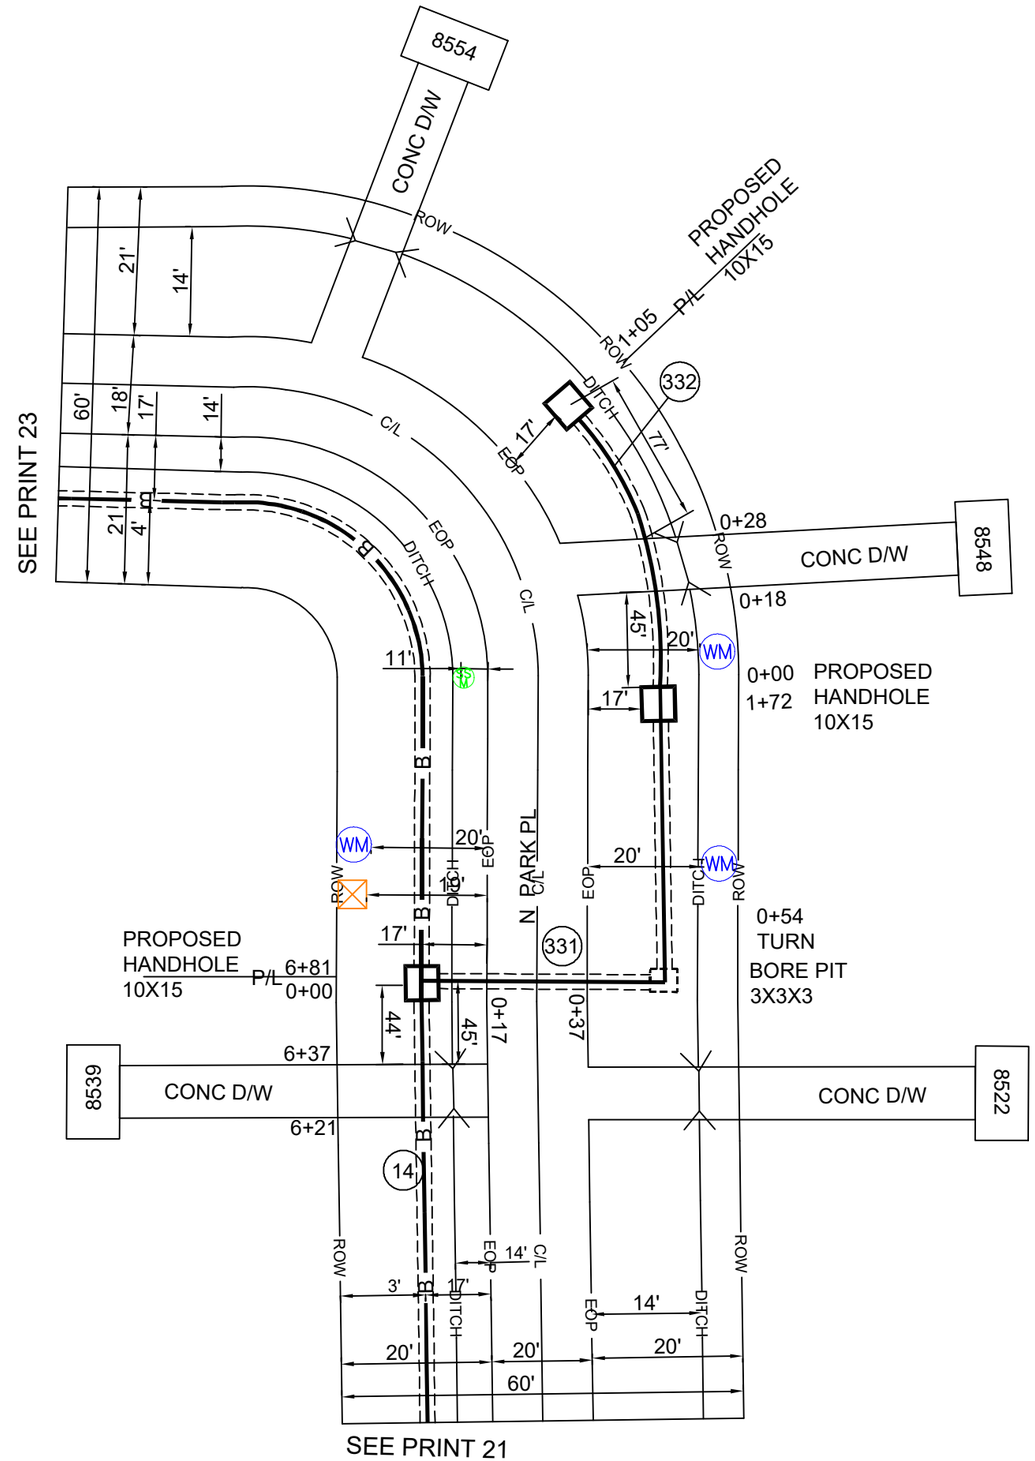

BORE DEPTH 36" MINIMUM

DRAWING NOT TO SCALE

ADDRESS: 8522 N PARK PL		
PARISH: CADDO		
PROJECT# A053CD0		DATE SVC REQ'D 07/30/2025
NPANNX 318929	GEO LOC K4352	CLLI blnclama
PRIMARY ENGR : JUSTIN ASH		
ENGR .ID: JA877K		
PHONE #: 225-489-4528		PRINT: 22 OF 30

AT&T Proprietary (Internal Use Only.) Not for use disclosure outside of AT&T companies except under written agreement.

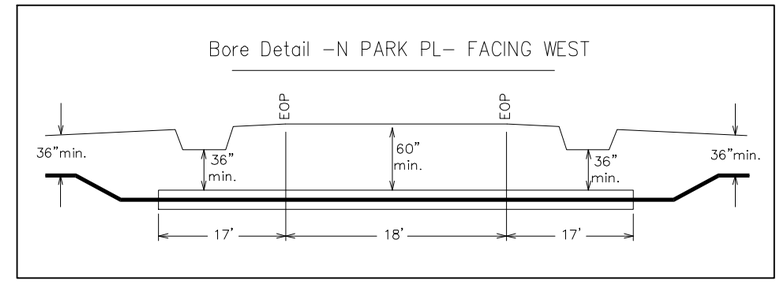

(14) PROPOSED 24F BURIED FIBER CABLE

(341) 77' PROPOSED INNERDUCT 1-1.5

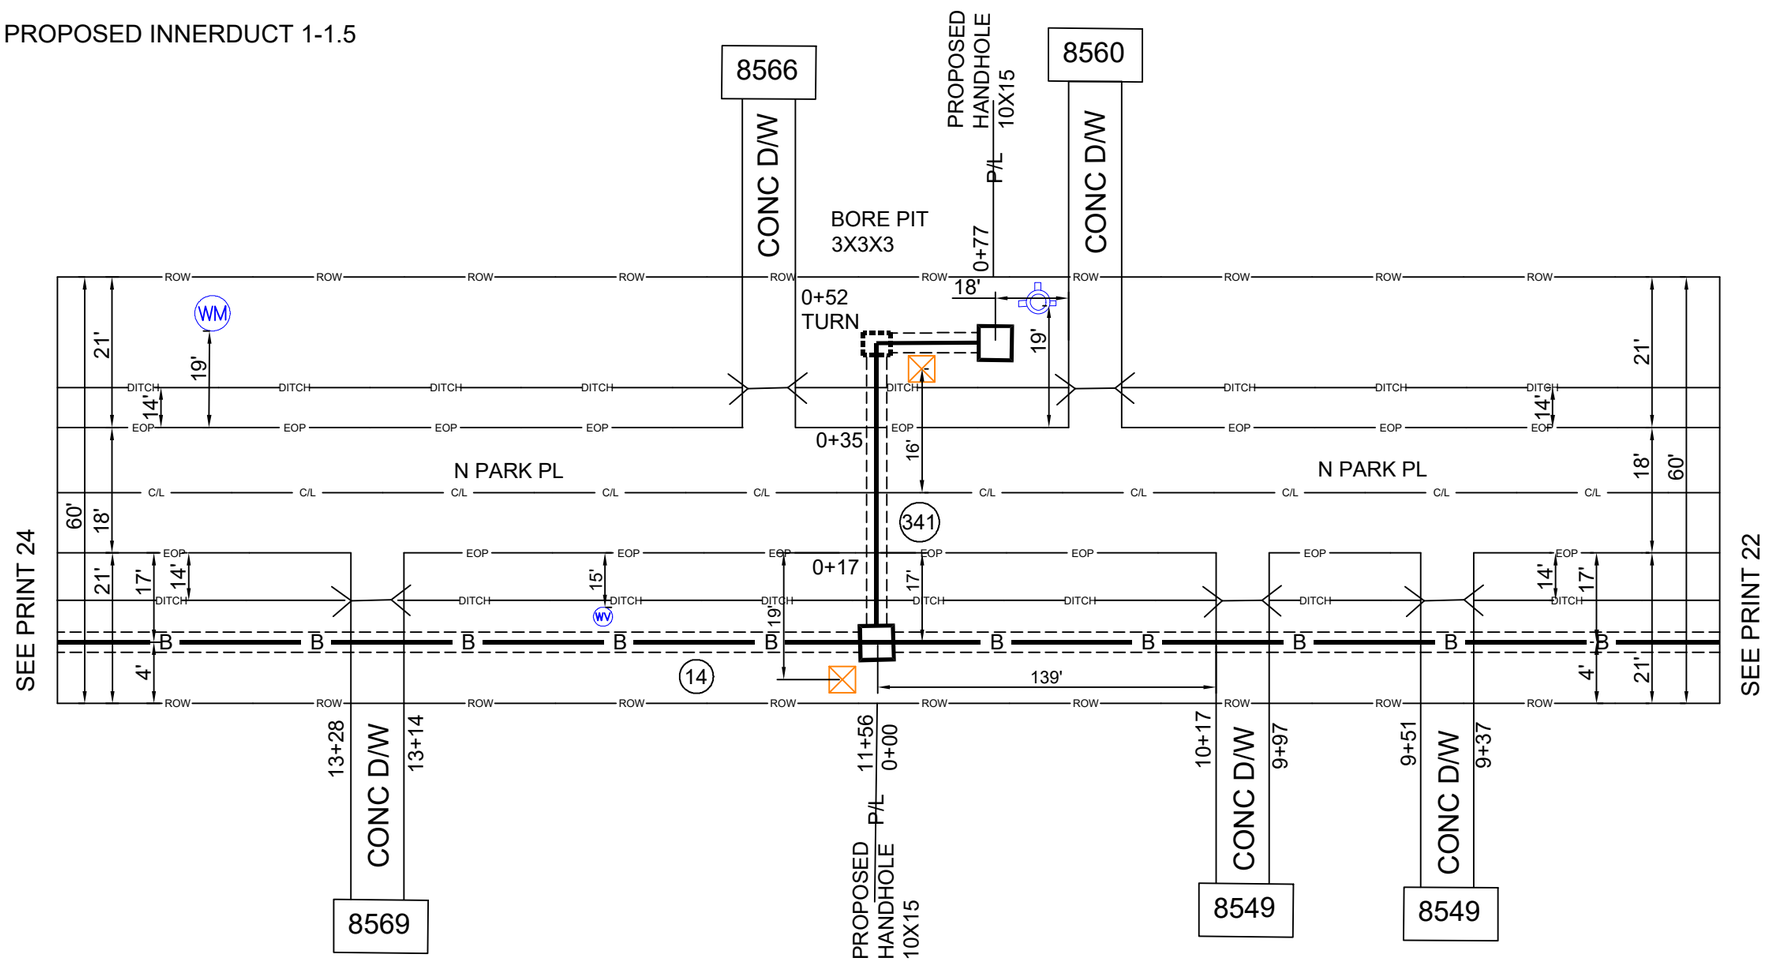

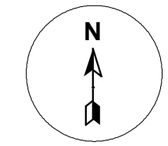

BORE DEPTH 36" MINIMUM

DRAWING NOT TO SCALE

ADDRESS: 8549 N PARK PL		
PARISH: CADDO		
PROJECT# A053CD0		DATE SVC REQ'D 07/30/2025
NPANNX 318929	GEO LOC K4352	CLLI blnclama
PRIMARY ENGR : JUSTIN ASH		
ENGR .ID: JA877K		
PHONE #: 225-489-4528		PRINT: 23 OF 30

AT&T Proprietary (Internal Use Only.) Not for use disclosure outside of AT&T companies except under written agreement.

(14) PROPOSED 24F BURIED FIBER CABLE

(351) 60' PROPOSED INNERDUCT 1-1.5

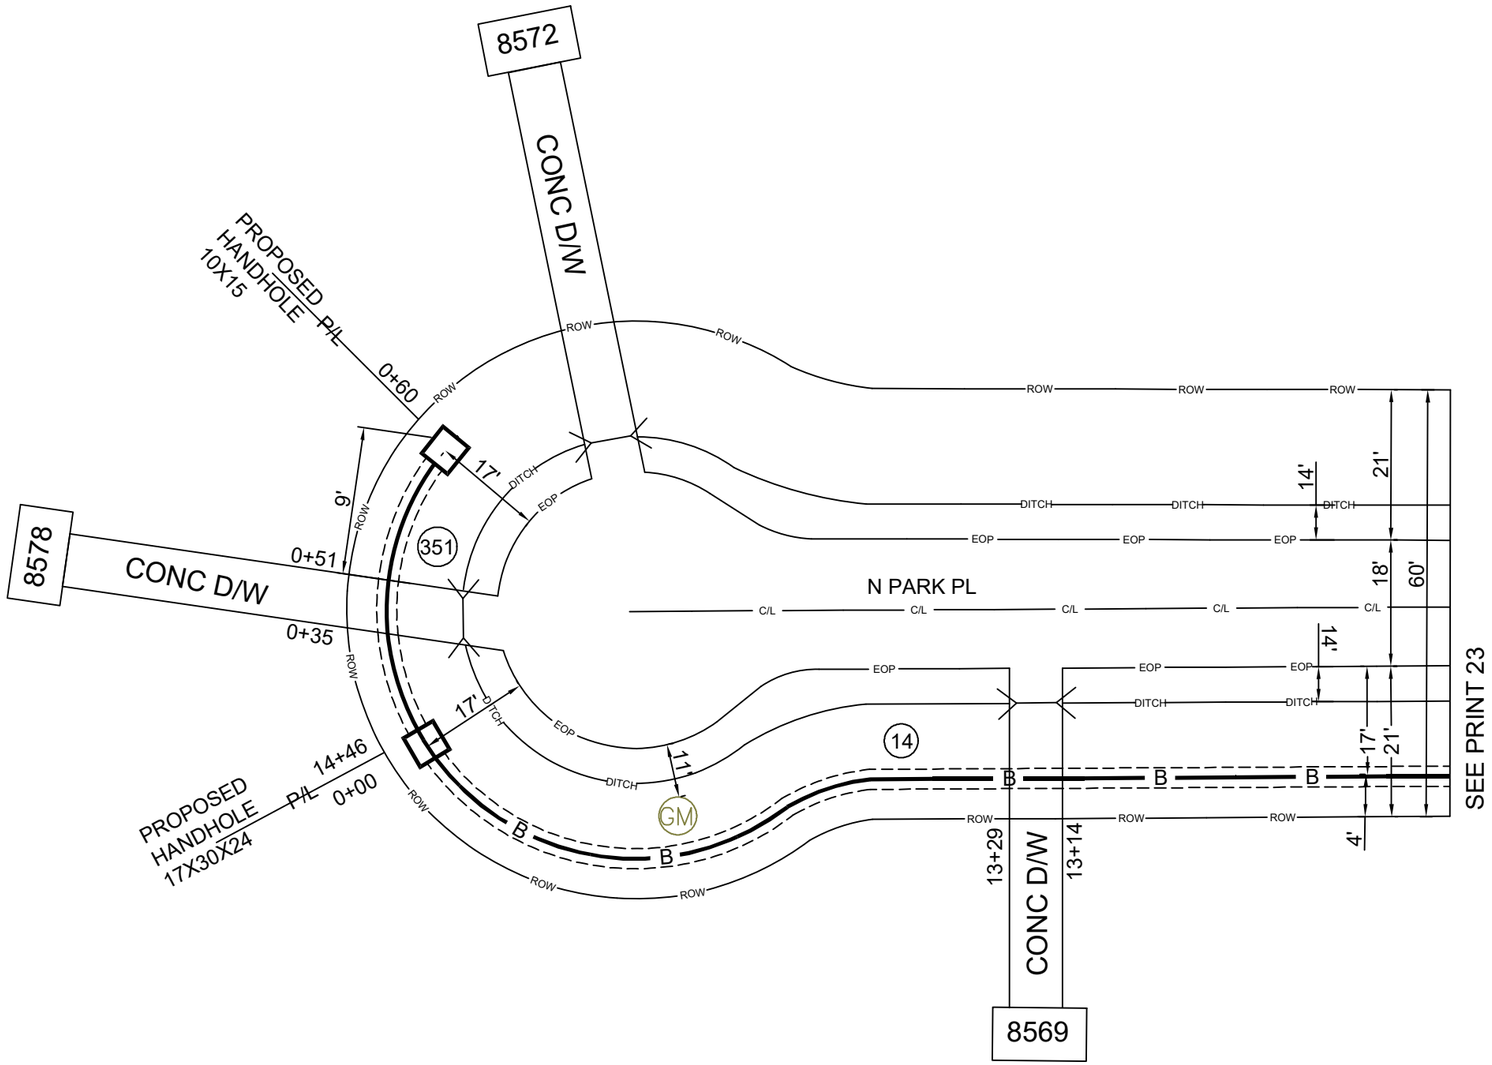

BORE DEPTH 36" MINIMUM

DRAWING NOT TO SCALE

ADDRESS:	8569 N PARK PL
PARISH:	CADDO
PROJECT# A053CD0	**DATE SVC REQ'D** 07/30/2025
NPANNX 318929	**GEO LOC** K4352 / **CLLI** blnclama
PRIMARY ENGR :	JUSTIN ASH
ENGR .ID:	JA877K
PHONE #: 225-489-4528	**PRINT:** 24 OF 30

AT&T Proprietary (Internal Use Only.) Not for use disclosure outside of AT&T companies except under written agreement.

(6) PROPOSED 144F BURIED FIBER CABLE

(281) 121' PROPOSED INNERDUCT 1-1.5

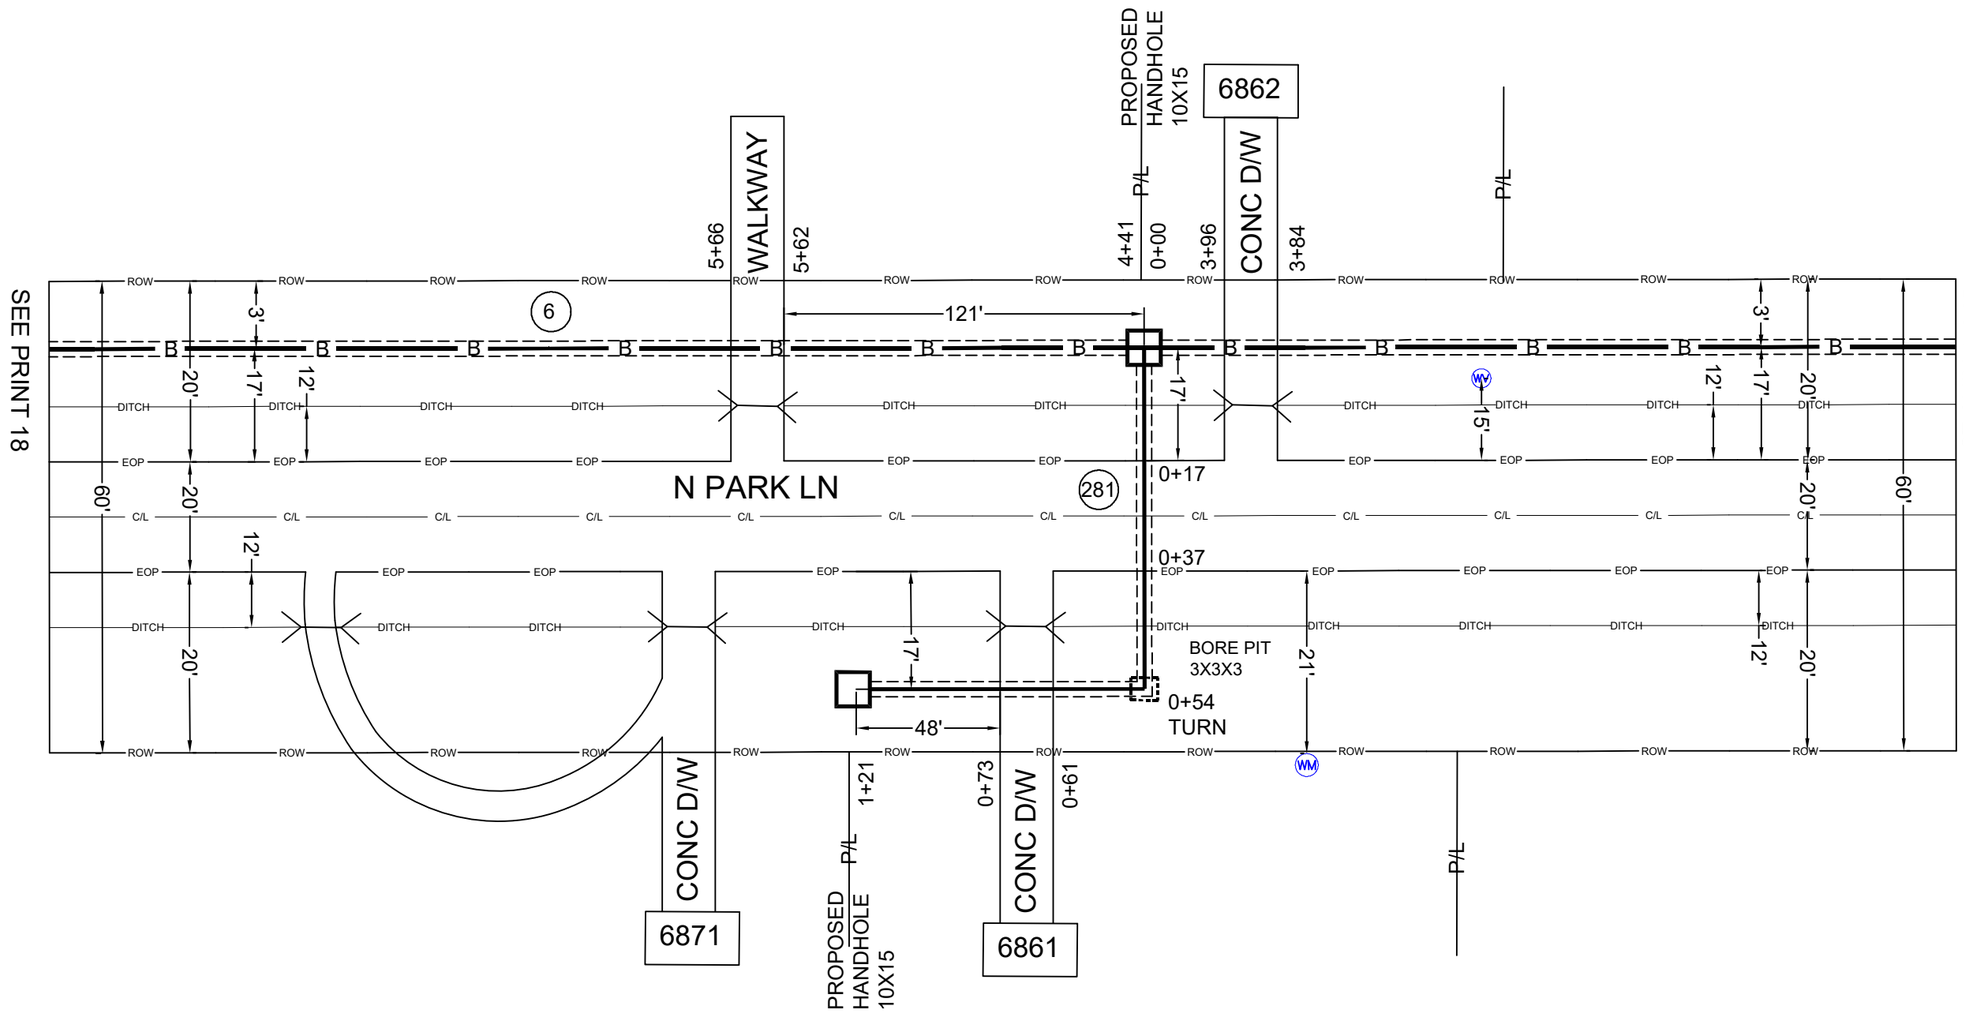

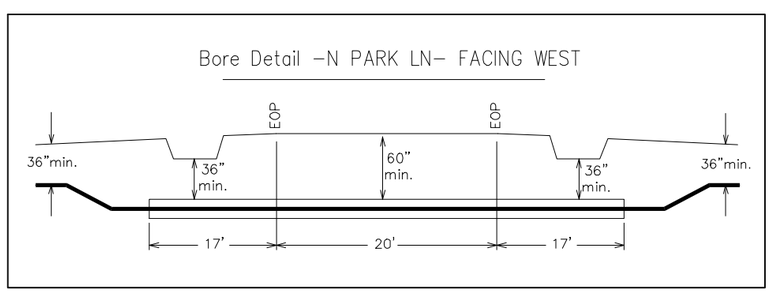

BORE DEPTH 36" MINIMUM

DRAWING NOT TO SCALE

ADDRESS: 6861 N PARK PL		
PARISH: CADDO		
PROJECT# A053CD0		DATE SVC REQ'D 07/30/2025
NPANNX 318929	GEO LOC K4352	CLLI blnclama
PRIMARY ENGR : JUSTIN ASH		
ENGR .ID: JA877K		
PHONE #: 225-489-4528		PRINT: 25 OF 30

AT&T Proprietary (Internal Use Only.) Not for use disclosure outside of AT&T companies except under written agreement.

(8) PROPOSED 216F BURIED FIBER CABLE

(271) 54' PROPOSED INNERDUCT 1-1.5

(272) 54' PROPOSED INNERDUCT 1-1.5

(6) PROPOSED 144F BURIED FIBER CABLE

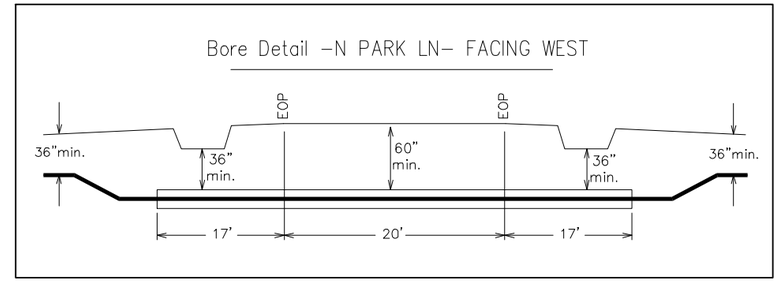

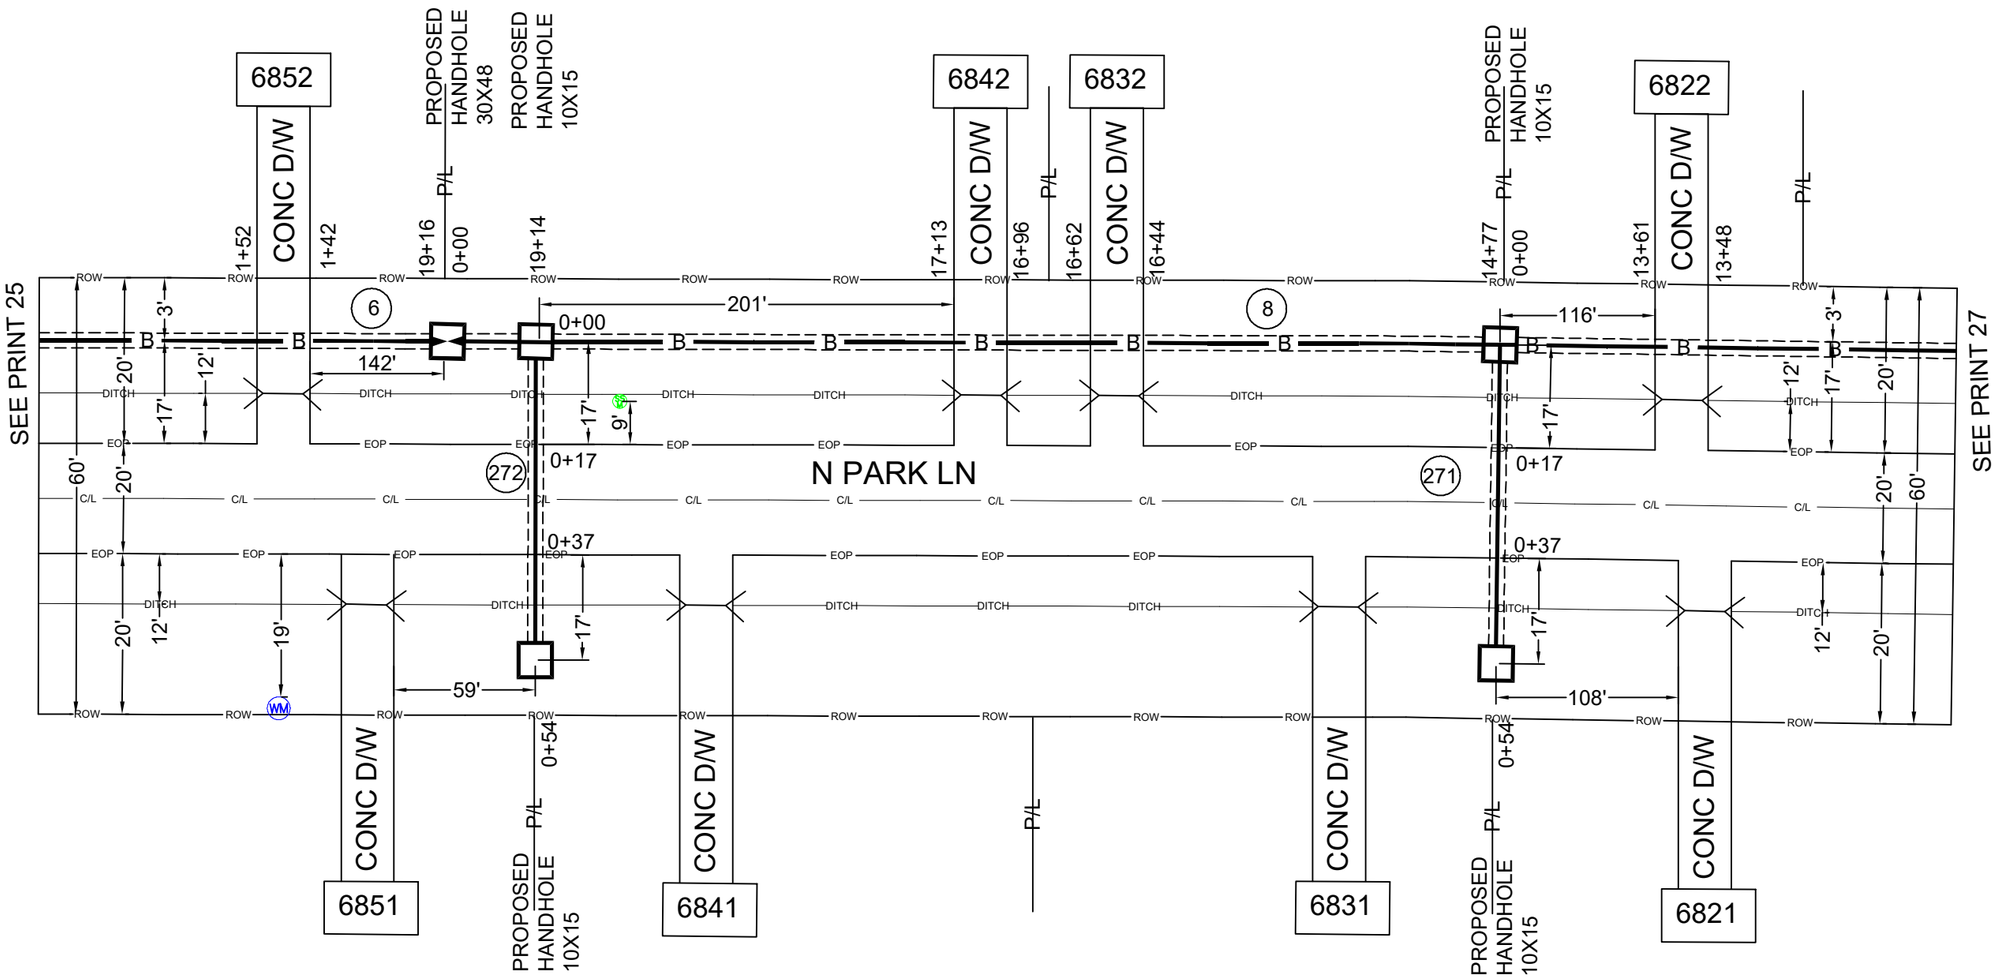

N

BORE DEPTH 36" MINIMUM

DRAWING NOT TO SCALE

ADDRESS:	6842 N PARK PL
PARISH:	CADDO
PROJECT# A053CD0	**DATE SVC REQ'D** 07/30/2025
NPANNX 318929	**GEO LOC** K4352 / **CLLI** blnclama
PRIMARY ENGR :	JUSTIN ASH
ENGR .ID:	JA877K
PHONE #:	225-489-4528

AT&T Proprietary (Internal Use Only.) Not for use disclosure outside of AT&T companies except under written agreement.

(8) PROPOSED 216F BURIED FIBER CABLE

(261) 171' PROPOSED INNERDUCT 1-1.5

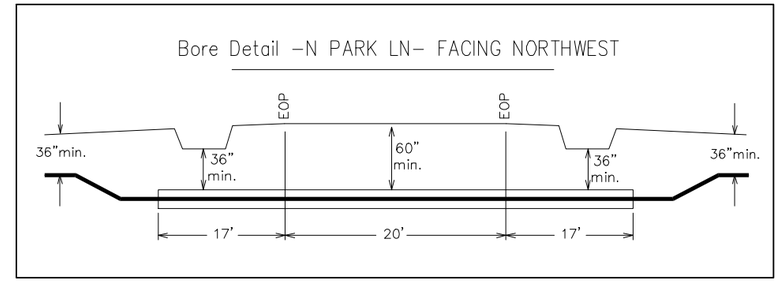

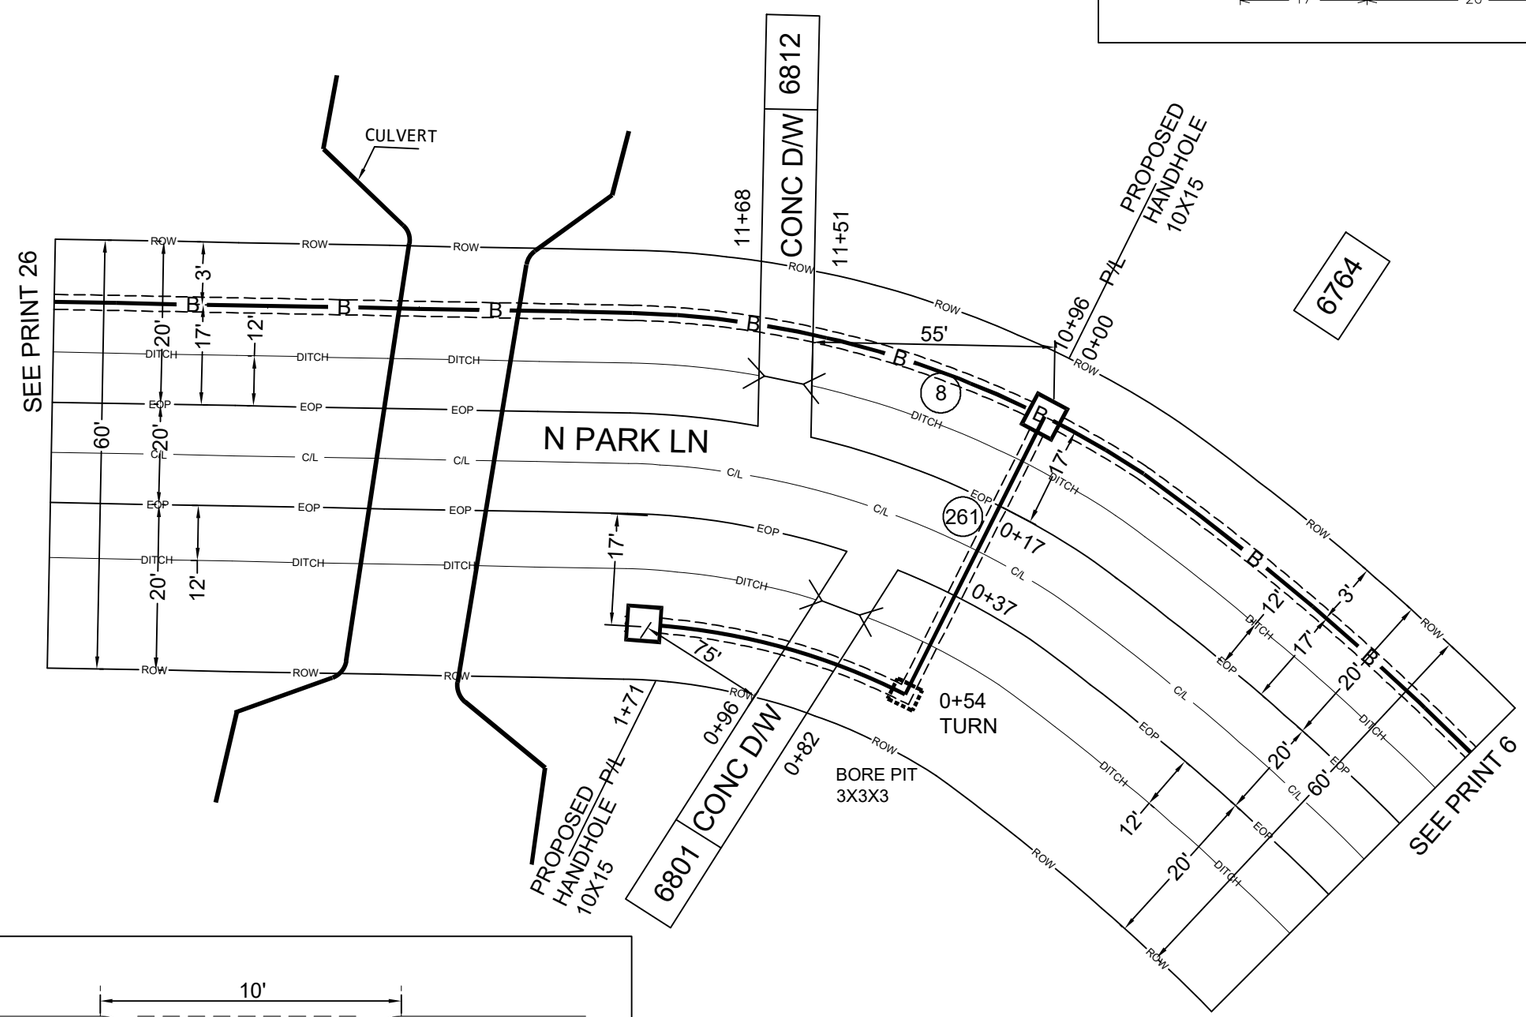

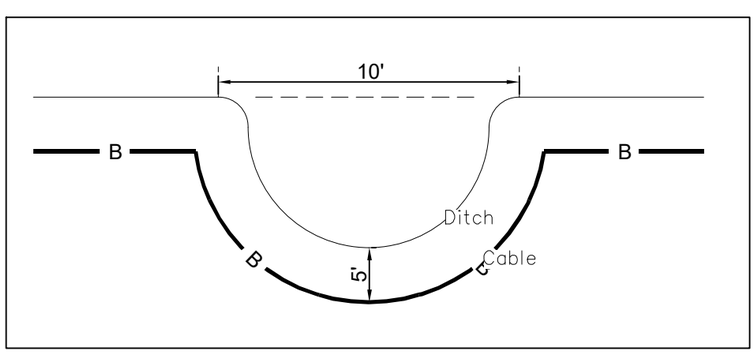

N

BORE DEPTH 36" MINIMUM

DRAWING NOT TO SCALE

ADDRESS: 6812 N PARK PL		
PARISH: CADDO		
PROJECT# A053CD0		DATE SVC REQ'D 07/30/2025
NPANNX 318929	GEO LOC K4352	CLLI blnclama
PRIMARY ENGR : JUSTIN ASH		
ENGR .ID: JA877K		
PHONE #: 225-489-4528		PRINT: 27 OF 30

AT&T Proprietary (Internal Use Only.) Not for use disclosure outside of AT&T companies except under written agreement.

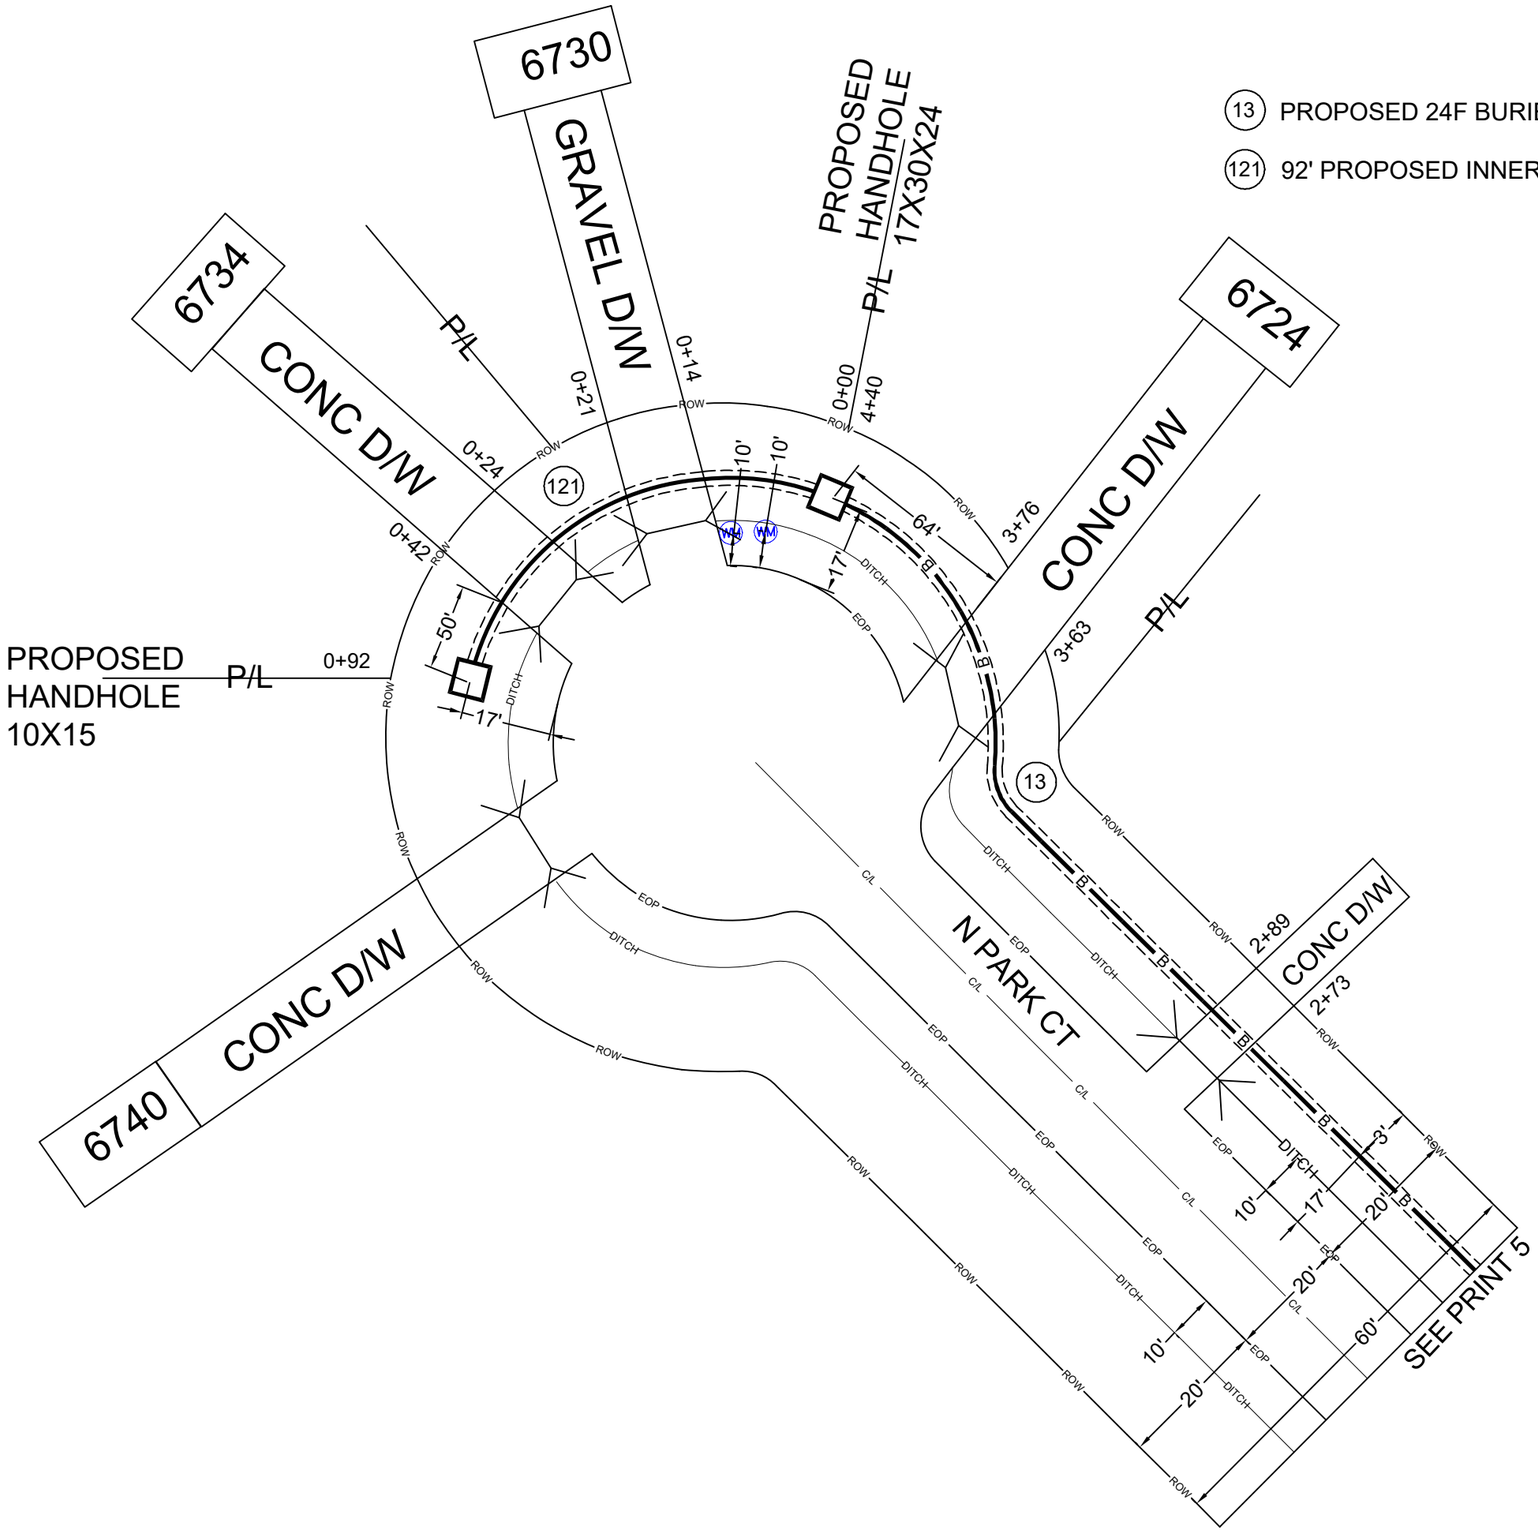

13 PROPOSED 24F BURIED FIBER CABLE

121 92' PROPOSED INNERDUCT 1-1.5

N

BORE DEPTH 36" MINIMUM

DRAWING NOT TO SCALE

ADDRESS: 6724 N PARK CT		
PARISH: CADDO		
PROJECT# A053CD0		DATE SVC REQ'D 07/30/2025
NPANNX 318929	GEO LOC K4352	CLLI blnclama
PRIMARY ENGR : JUSTIN ASH		
ENGR .ID: JA877K		
PHONE #: 225-489-4528		PRINT: 28 OF 30

AT&T Proprietary (Internal Use Only.) Not for use disclosure outside of AT&T companies except under written agreement.

(10) PROPOSED 24F BURIED FIBER CABLE

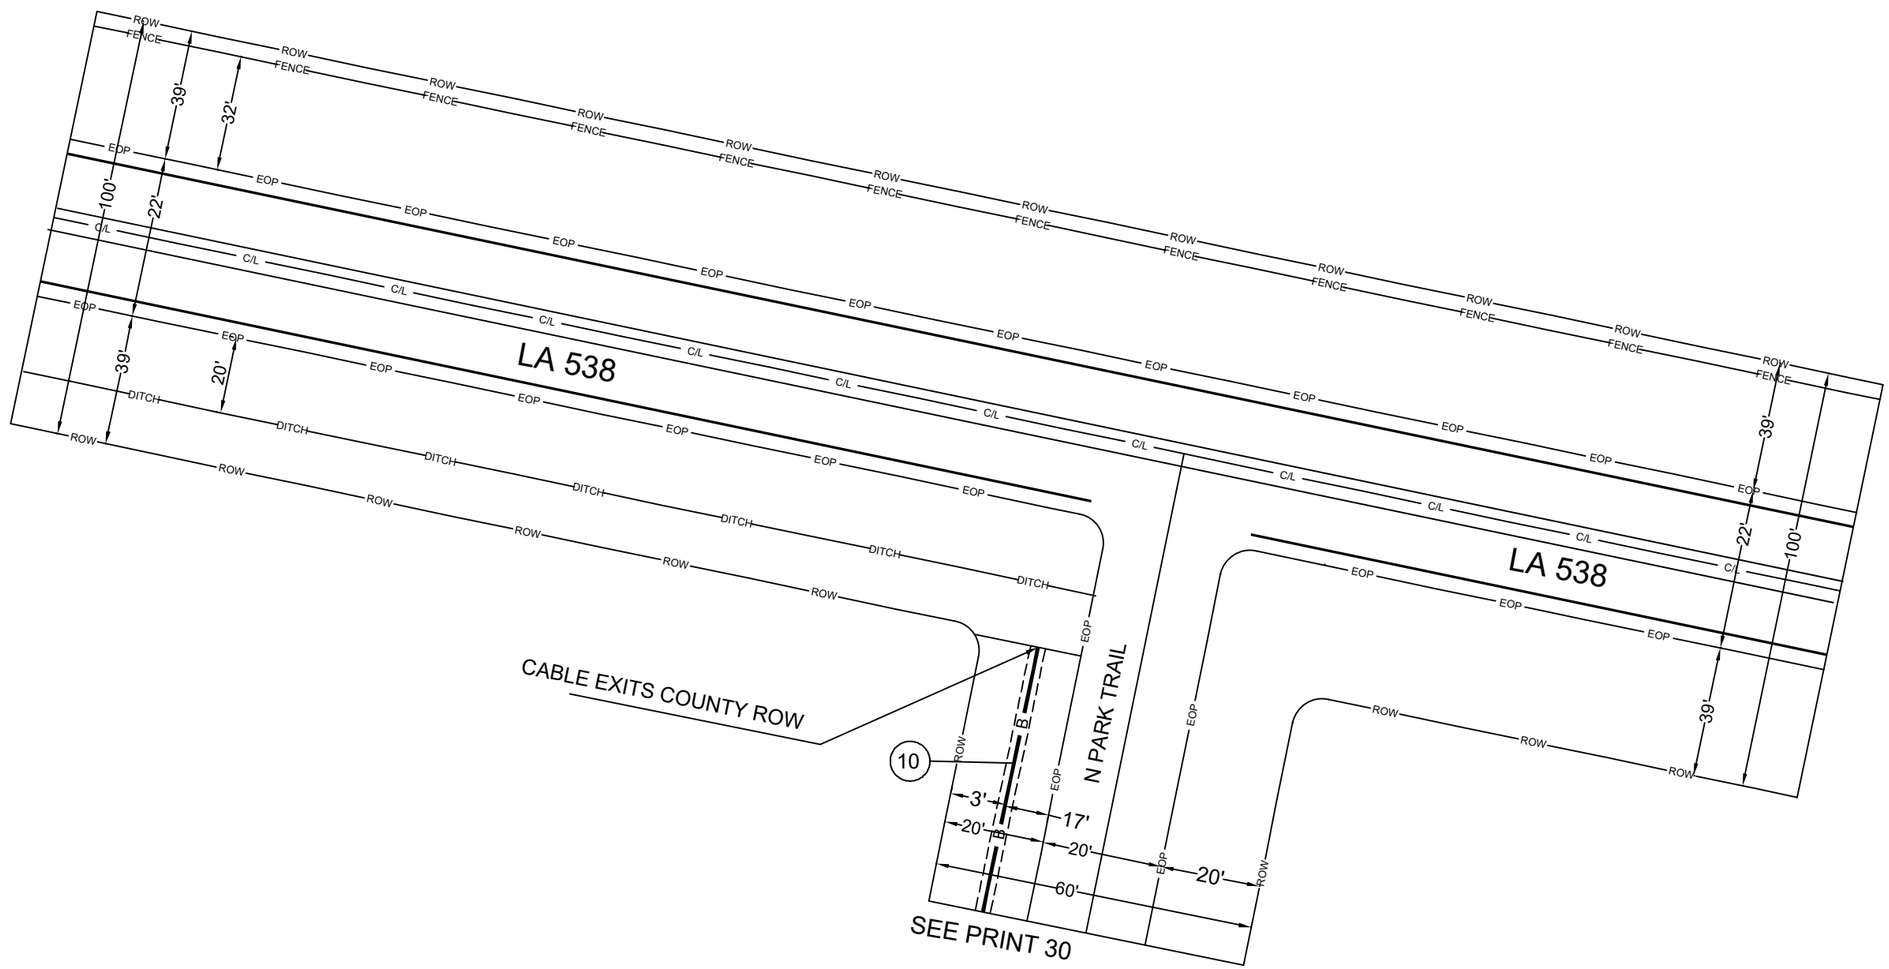

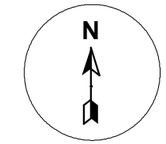

BORE DEPTH 36" MINIMUM

DRAWING NOT TO SCALE

ADDRESS:	32.613304, -93.887355
PARISH:	CADDO
PROJECT# A053CD0	DATE SVC REQ'D 07/30/2025
NPANNX 318929 / GEO LOC K4352	CLLI blnclama
PRIMARY ENGR :	JUSTIN ASH
ENGR .ID:	JA877K
PHONE #: 225-489-4528	PRINT: 29 OF 30

AT&T Proprietary (Internal Use Only.) Not for use disclosure outside of AT&T companies except under written agreement.

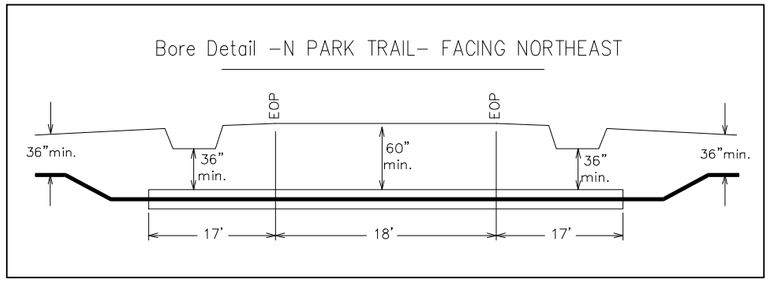

(10) PROPOSED 24F BURIED FIBER CABLE

(361) 85' PROPOSED INNERDUCT 1-1.5

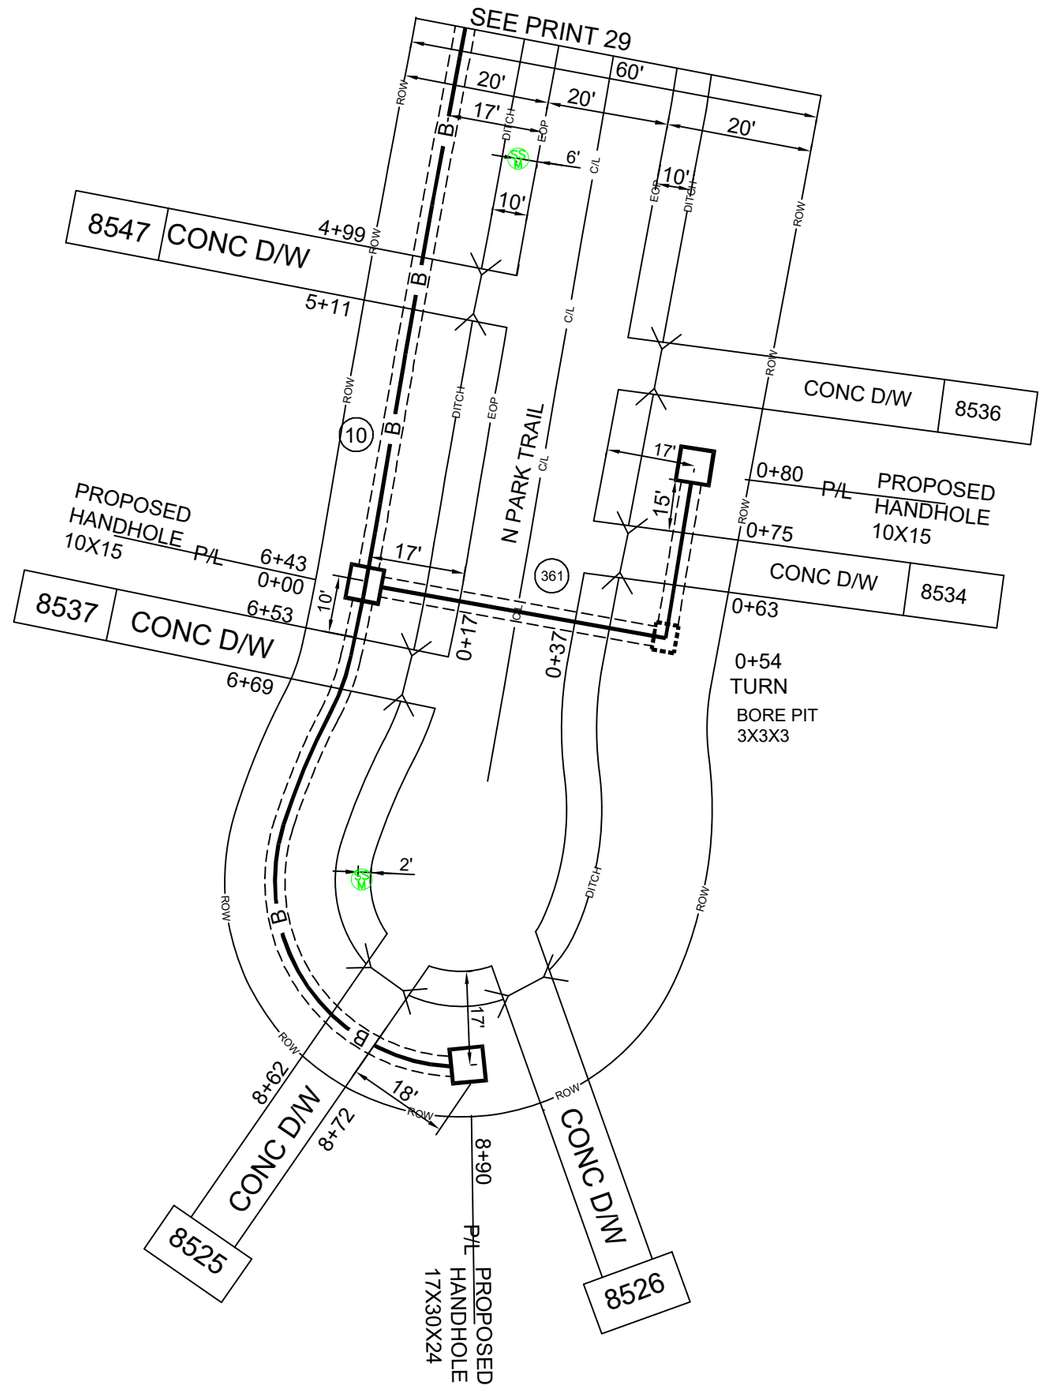

BORE DEPTH 36" MINIMUM

DRAWING NOT TO SCALE

ADDRESS: 8534 N PARK TRAIL		
PARISH: CADDO		
PROJECT# A053CD0		DATE SVC REQ'D 07/30/2025
NPANNX 318929	GEO LOC K4352	CLLI blnclama
PRIMARY ENGR : JUSTIN ASH		
ENGR .ID: JA877K		
PHONE #: 225-489-4528		PRINT: 30 OF 30

AT&T Proprietary (Internal Use Only.) Not for use disclosure outside of AT&T companies except under written agreement.