VICINITY MAP

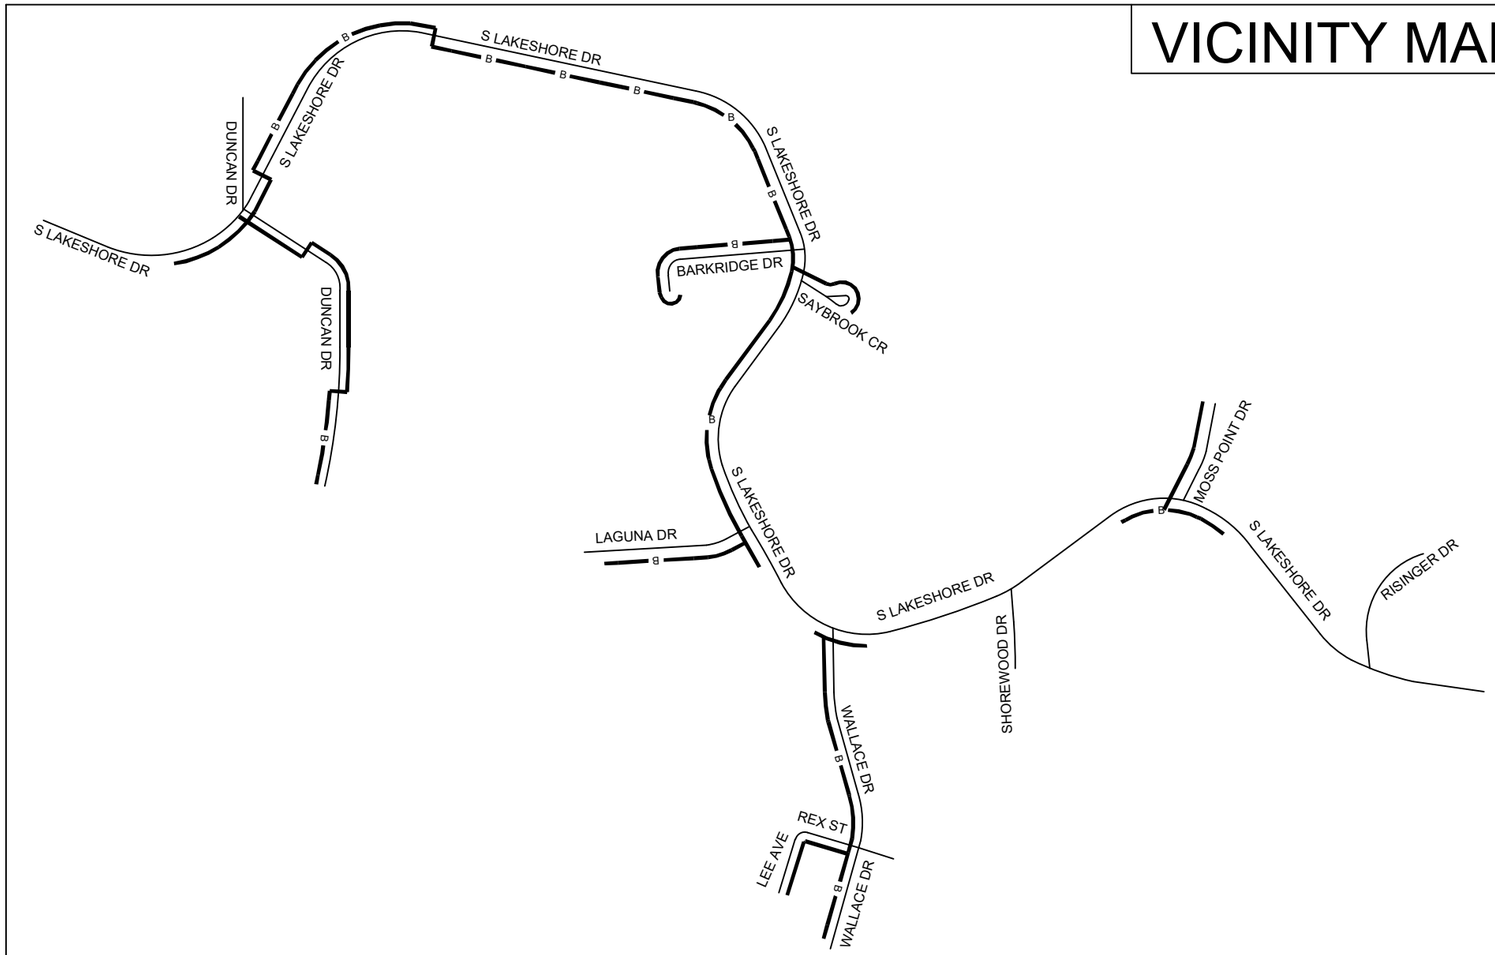

SCOPE OF WORK:
AT&T PROPOSES PLACING APPROXIMATELY
16,312' OF BURIED FIBER CABLE AND 3,718' OF INNERDUCT VIA DIRECTIONAL BORE,
TOTAL BORE 15,456.
BORE DEPTH 36" MINIMUM ALONG ROW AND
60" MINIMUM UNDER ROADWAYS.
88 HANDHOLES 10"X15"
10 HANDHOLES 30"X48"
10 HANDHOLES 17"X30"X24"
34 BOREPITS 3"X3"X3"
53"X53"X36" CPAD WITH 48"X48"X20" ABOVE GROUND CABINET AND
HANDHOLES WILL BE INSTALLED FLUSH WITH GROUND LEVELS.

SYMBOL LEGEND

Proposed	Existing	Description
B	N/A	BURIED CABLE
	N/A	BORE
		HANDHOLE
N/A		AT&T POLE
	N/A	INNERDUCT
N/A		CULVERT
	N/A	C-PAD
	N/A	BOREPIT
N/A		FIBER MARKER
N/A	SS	SEWER MANHOLE
N/A		AT&T PED
N/A		FIRE HYDRANT
N/A		CATV PED

N

CALL BEFORE YOU DIG
LOUISIANA
DIAL 811 or
1-800-272-3020
WWW.CALL811.COM
TWO FULL BUS. DAYS BEFORE YOU DIG

IT IS THE CONTRACTORS RESPONSIBILITY TO CONTACT UTILITY PRIOR TO ANY CONSTRUCTION AS THE LOCATION OF UTILITIES SHOWN ON THIS PLAT ARE APPROXIMATE AND POSSIBLY INCOMPLETE. THEREFORE CERTIFICATION TO THE LOCATION OF ALL UNDERGROUND UTILITIES IS WITHHELD.

CAUTION

Volts to Ground
301V to 15KV

BORE DEPTH 36" MINIMUM

DRAWING NOT TO SCALE

ADDRESS: 3012 WALLACE DR

PARISH: CADDO

PROJECT#	DATE SVC REQ'D
A056BEV/A056BEX	12/30/2025

NPANNX	GEO LOC	CLLI
318631	K4503	shptlaqb

PRIMARY ENGR : COREY WHITTEN

ENGR .ID: WW0622

PHONE #: 985-273-2718 **PRINT:** 1 OF 35

AT&T Proprietary (Internal Use Only.) Not for use disclosure outside of AT&T companies except under written agreement.

(1) PROPOSED SR432F BURIED FIBER CABLE

(23) PROPOSED 72F BURIED FIBER CABLE

(16) PROPOSED 288F BURIED FIBER CABLE

(17) 30' PROPOSED 1-2" INNERDUCT

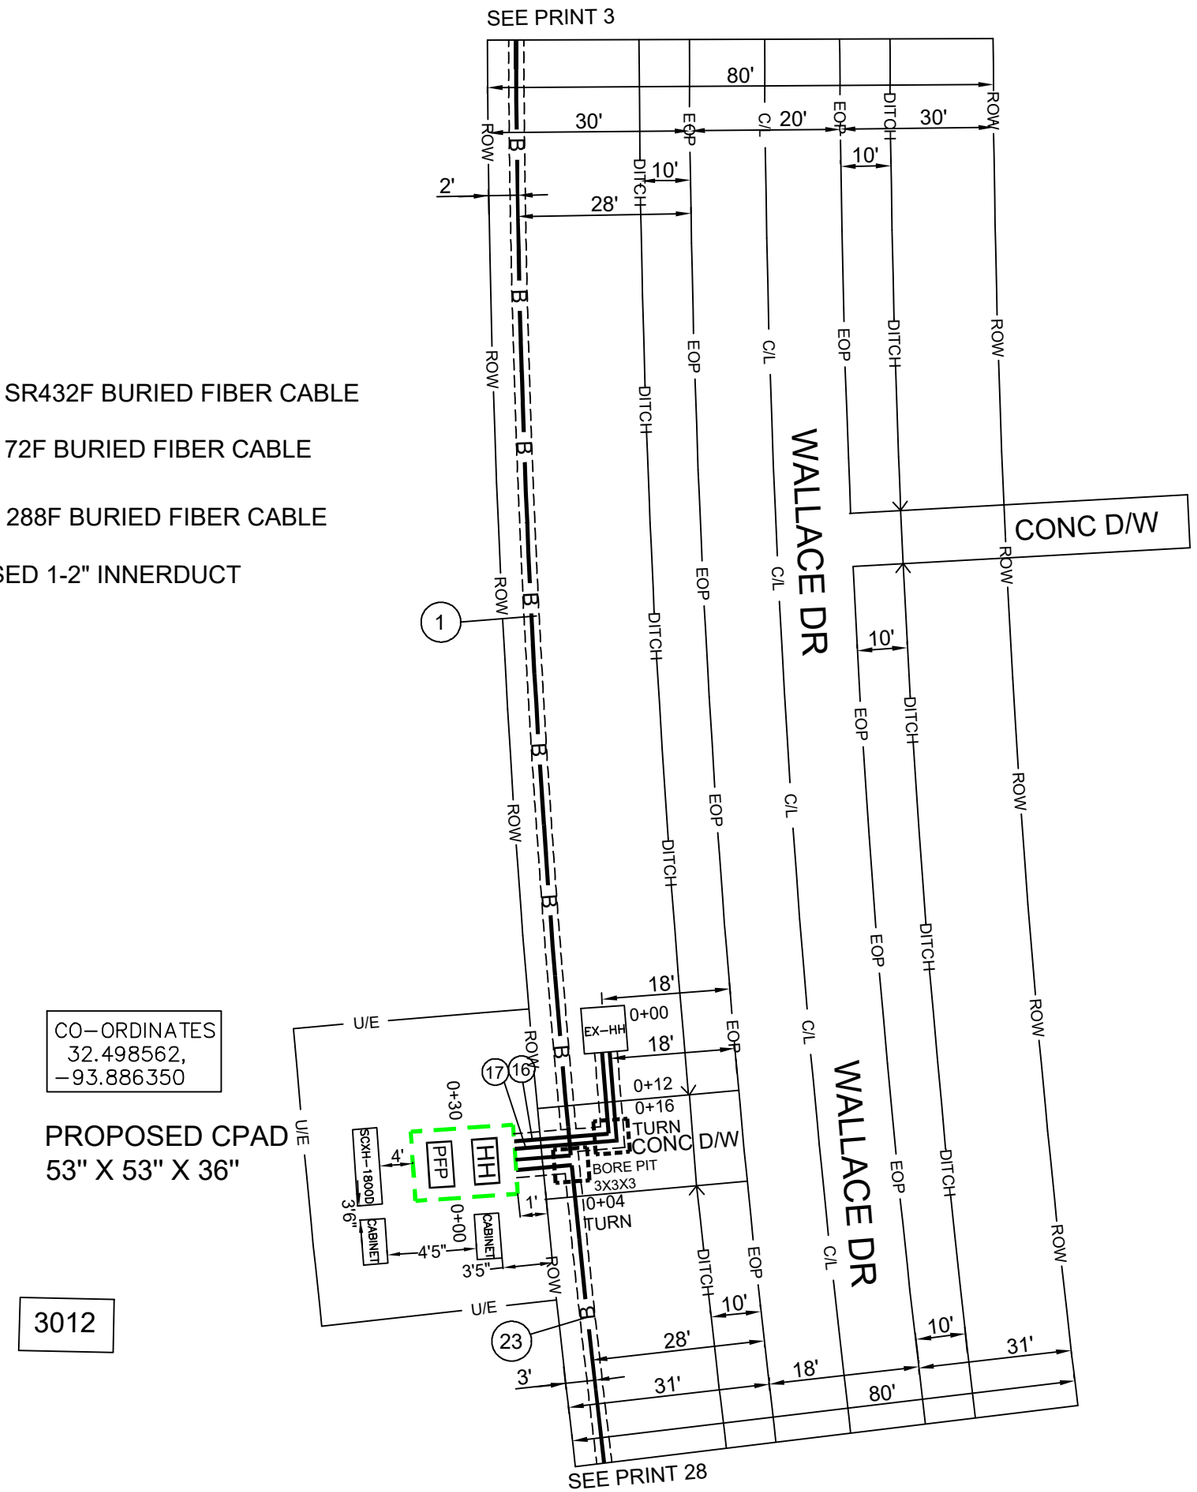

N

BORE DEPTH 36" MINIMUM

DRAWING NOT TO SCALE

ADDRESS:	3012 WALLACE DR
PARISH:	CADDO
PROJECT# A056BEV/A056BEX	DATE SVC REQ'D 12/30/2025
NPANNX 318631 / GEO LOC K4503	CLLI shptlaqb
PRIMARY ENGR :	COREY WHITTEN
ENGR .ID:	WW0622
PHONE #: 985-273-2718	PRINT: 2 OF 35

AT&T Proprietary (Internal Use Only.) Not for use disclosure outside of AT&T companies except under written agreement.

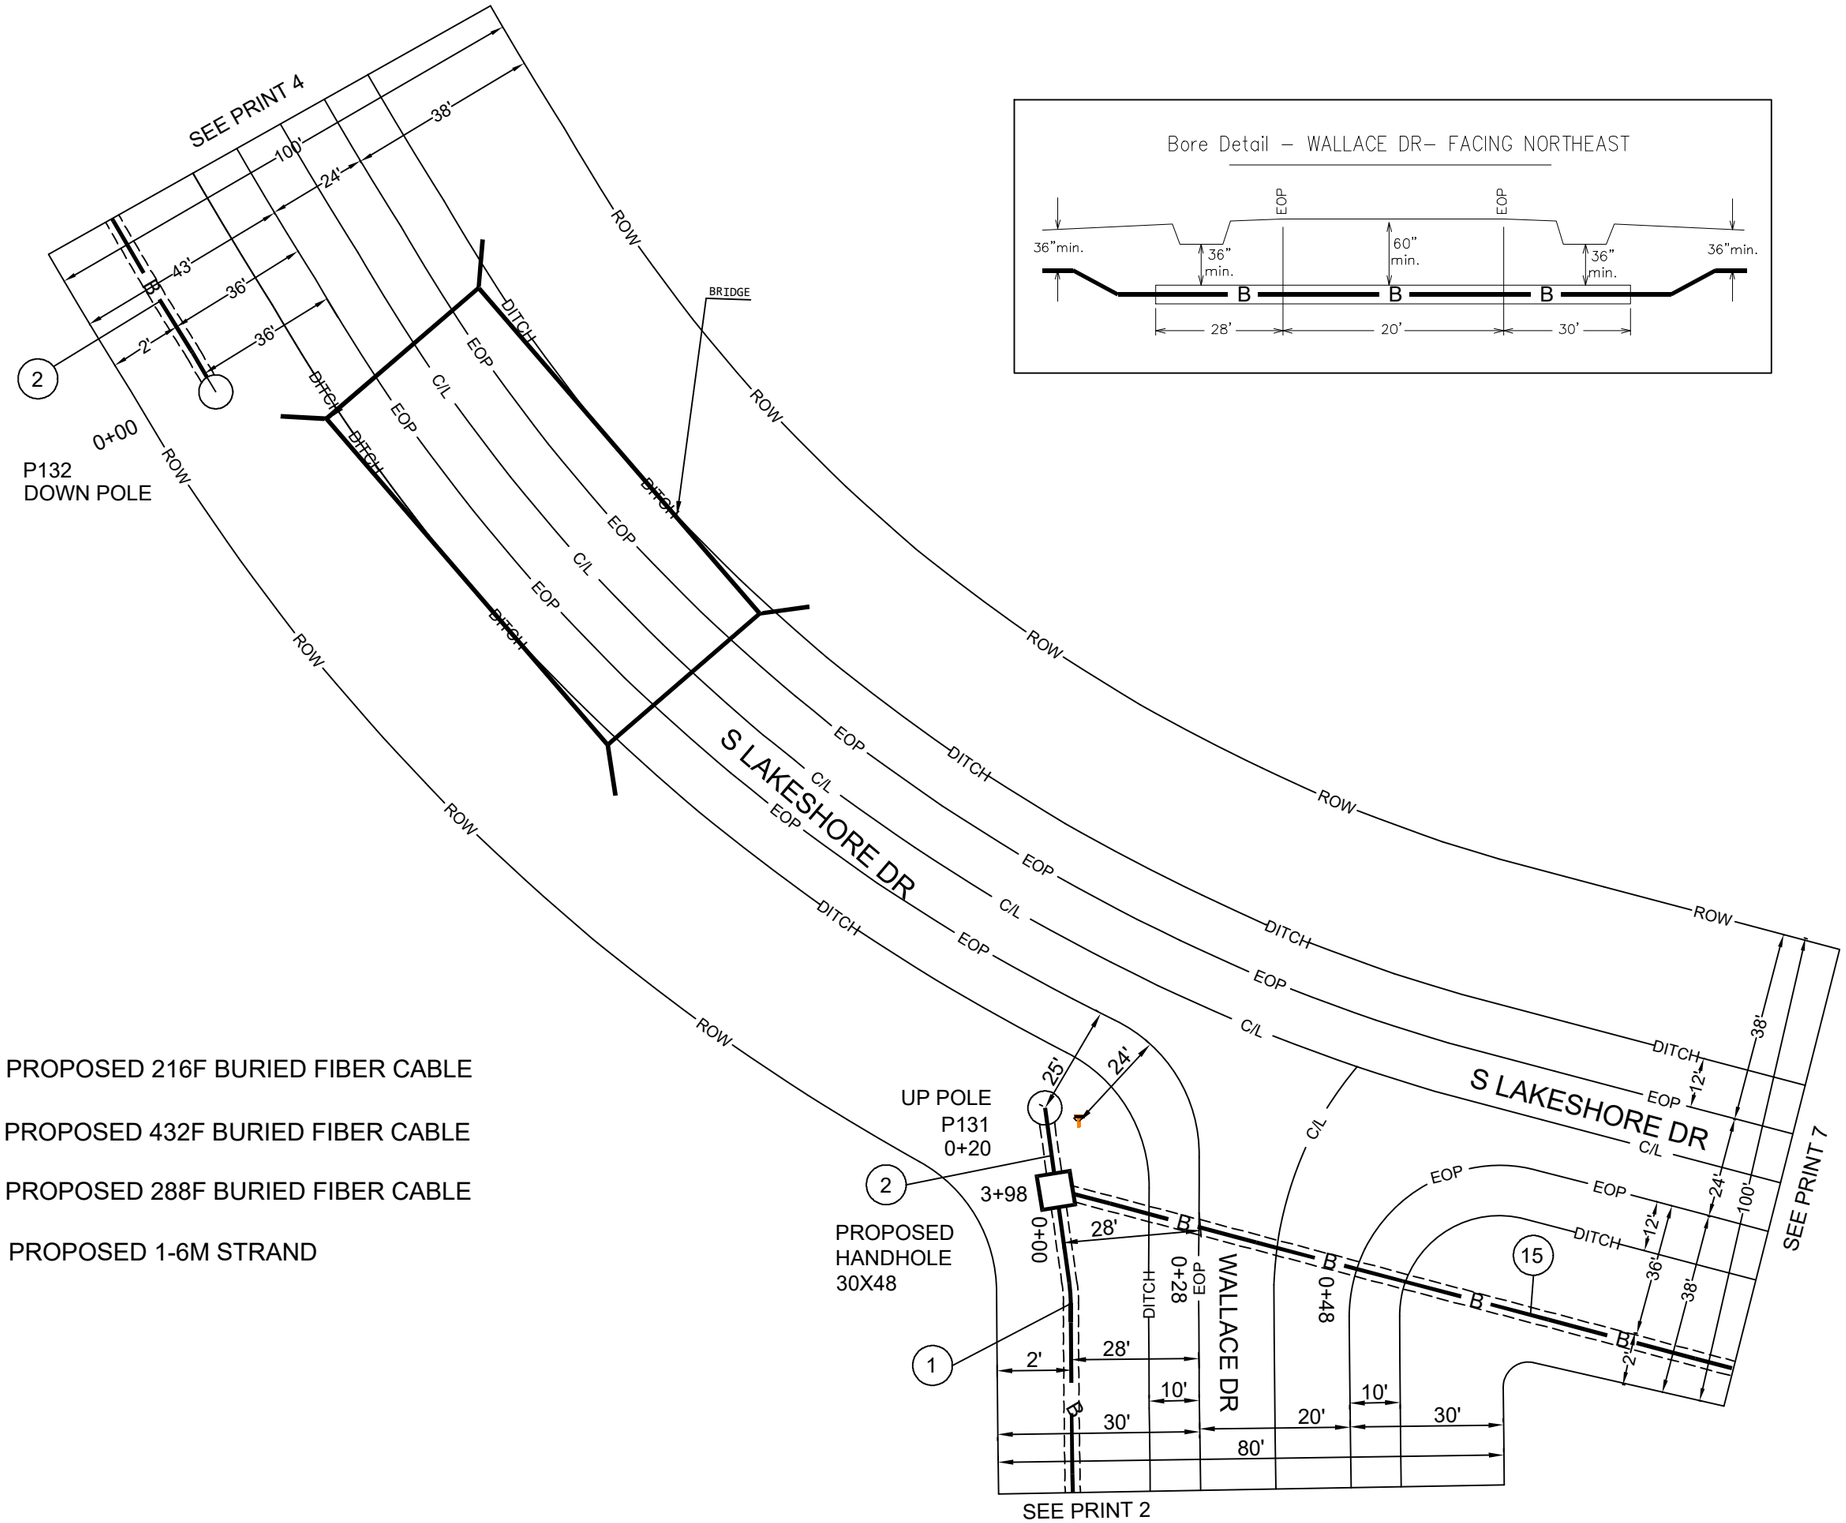

BORE DEPTH 36" MINIMUM

DRAWING NOT TO SCALE

ADDRESS: GPS: 32.499659, -93.886399		
PARISH: CADDO		
PROJECT# A056BEV/A056BEX		DATE SVC REQ'D 12/30/2025
NPANNX 318631	GEO LOC K4503	CLLI shptlaqb
PRIMARY ENGR : COREY WHITTEN		
ENGR .ID: WW0622		
PHONE #: 985-273-2718		PRINT: 3 OF 35

AT&T Proprietary (Internal Use Only.) Not for use disclosure outside of AT&T companies except under written agreement.

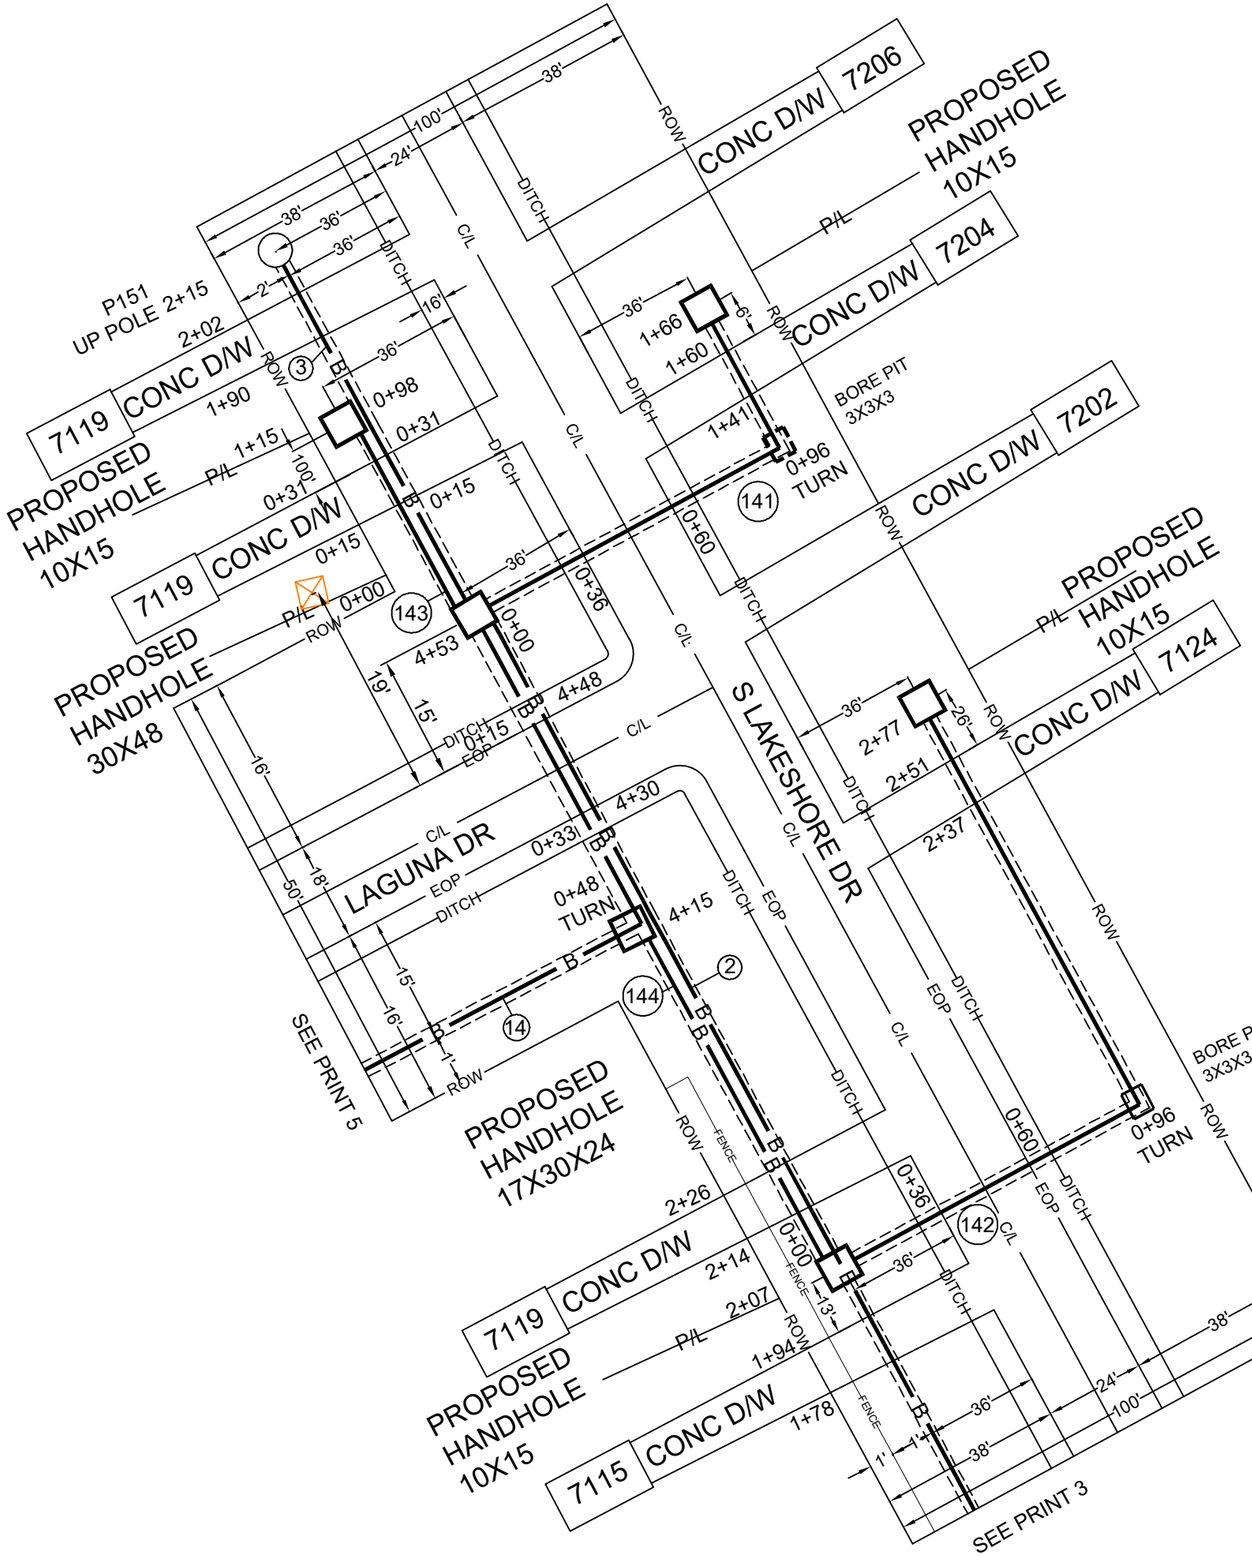

(14) PROPOSED 48F BURIED FIBER CABLE

(3) PROPOSED 216F BURIED FIBER CABLE

(144) 246' LONG TAIL CABLE

(141) 166' PROPOSED INNERDUCT 1-1.5

(142) 277' PROPOSED INNERDUCT 1-1.5

(143) 115' PROPOSED INNERDUCT 1-1.5

(2) PROPOSED 288F BURIED FIBER CABLE

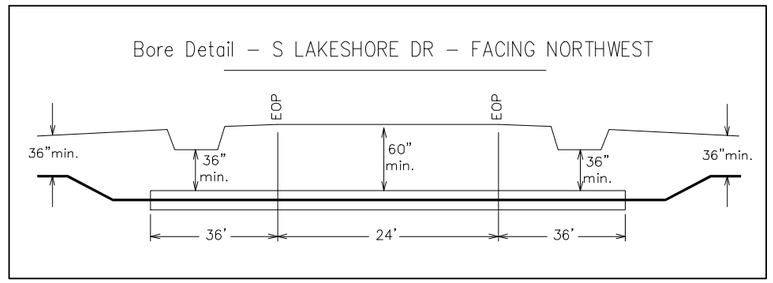

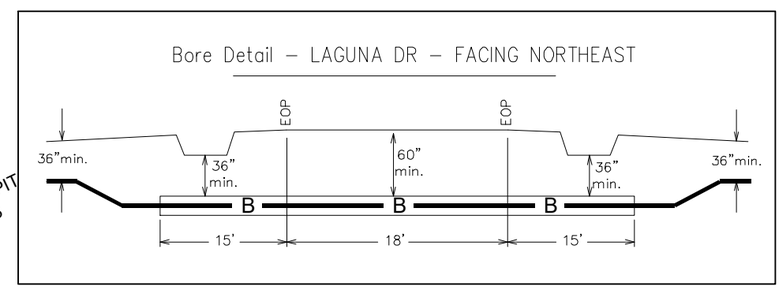

N

BORE DEPTH 36" MINIMUM

DRAWING NOT TO SCALE

ADDRESS:	7124 S LAKESHORE DR
PARISH:	CADDO
PROJECT# A056BEV/A056BEX	DATE SVC REQ'D 12/30/2025
NPANNX 318631 / GEO LOC K4503	CLLI shptlaqb
PRIMARY ENGR :	COREY WHITTEN
ENGR .ID:	WW0622
PHONE #: 985-273-2718	PRINT: 4 OF 35

AT&T Proprietary (Internal Use Only.) Not for use disclosure outside of AT&T companies except under written agreement.

(14) PROPOSED 48F BURIED FIBER CABLE

(341) 64' PROPOSED INNERDUCT 1-1.5

(342) 112' PROPOSED INNERDUCT 1-1.5

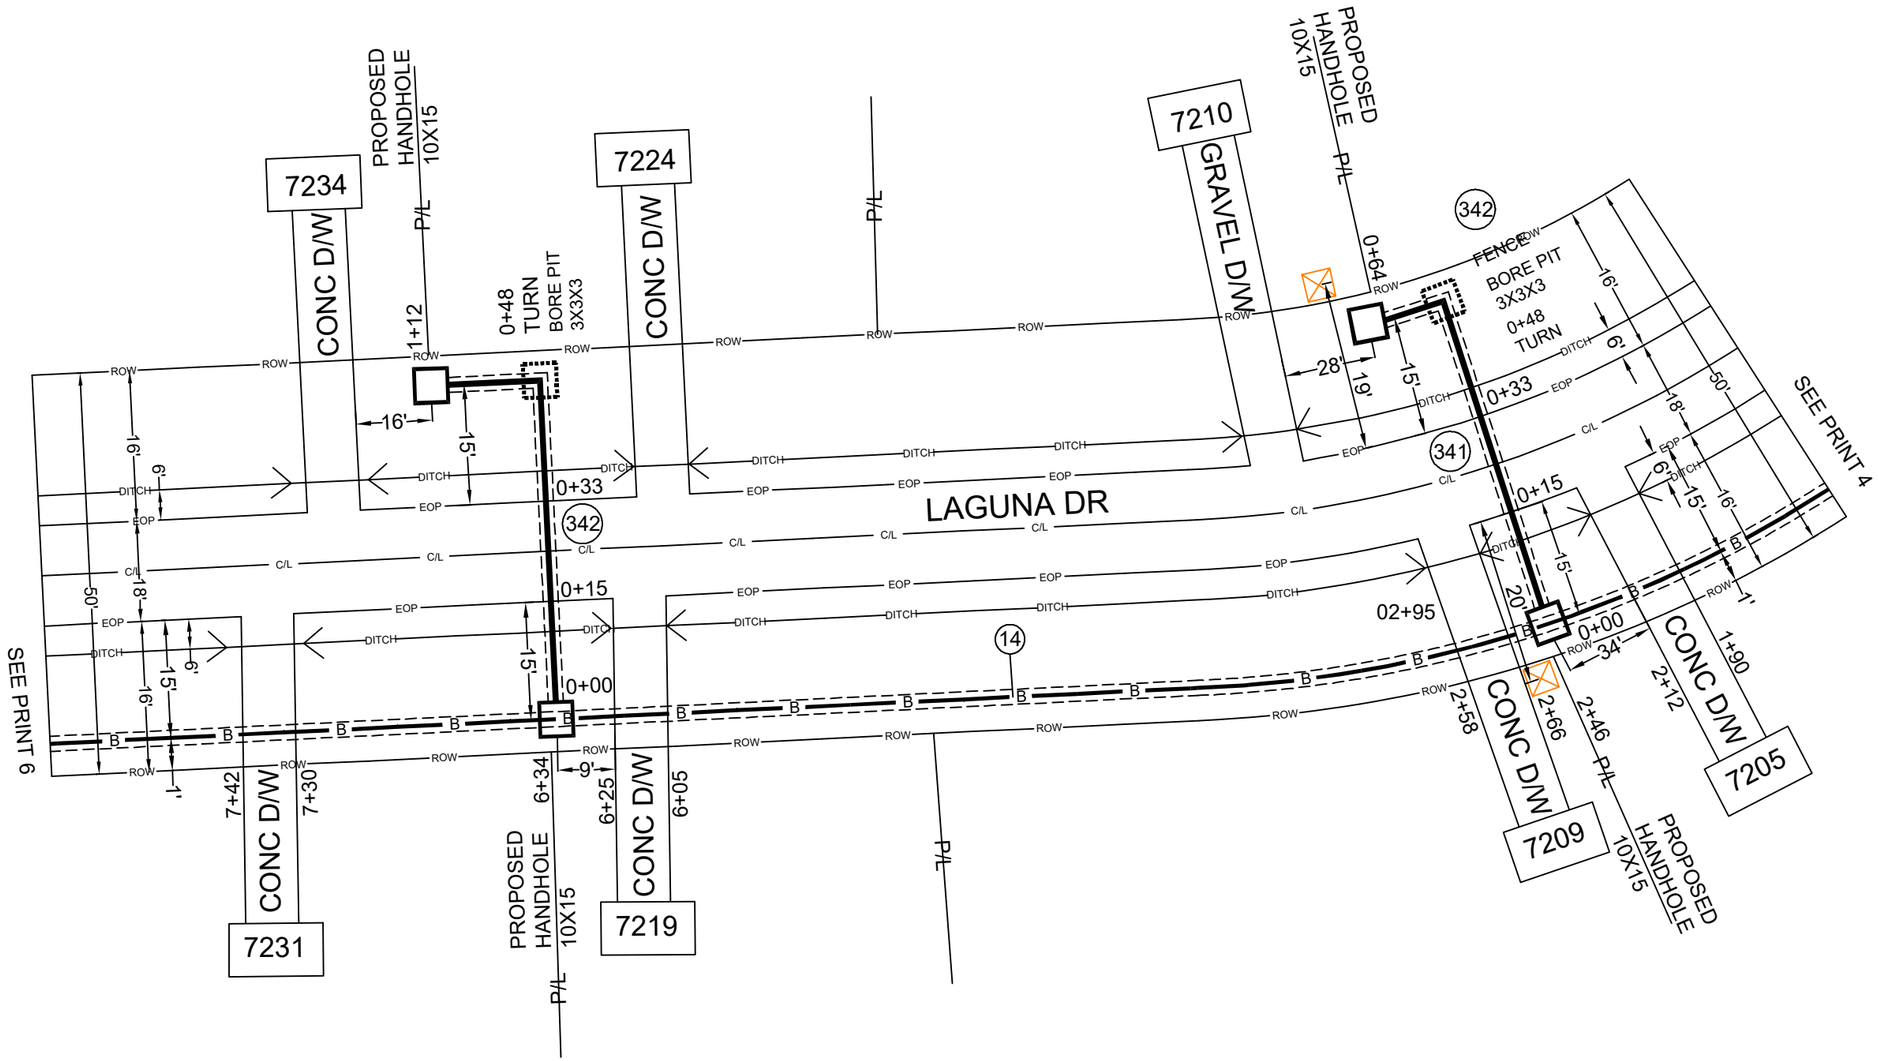

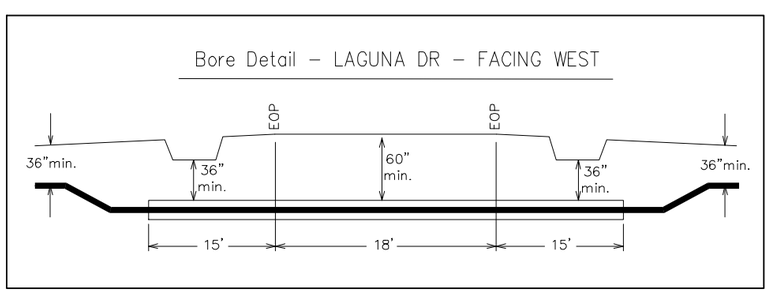

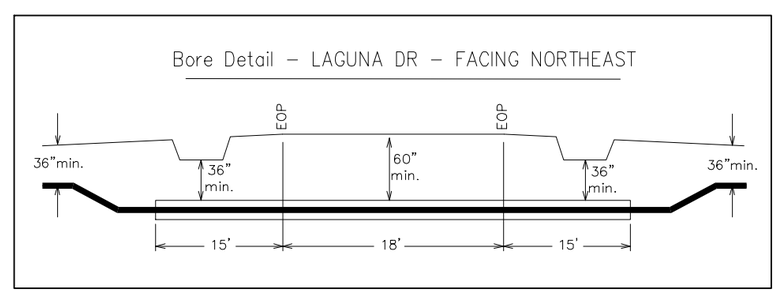

BORE DEPTH 36" MINIMUM

DRAWING NOT TO SCALE

ADDRESS: 7224 LAGUNA DR		
PARISH: CADDO		
PROJECT# A056BEV/A056BEX		DATE SVC REQ'D 12/30/2025
NPANNX 318631	GEO LOC K4503	CLLI shptlaqb
PRIMARY ENGR : COREY WHITTEN		
ENGR .ID: WW0622		
PHONE #: 985-273-2718		PRINT: 5 OF 35

AT&T Proprietary (Internal Use Only.) Not for use disclosure outside of AT&T companies except under written agreement.

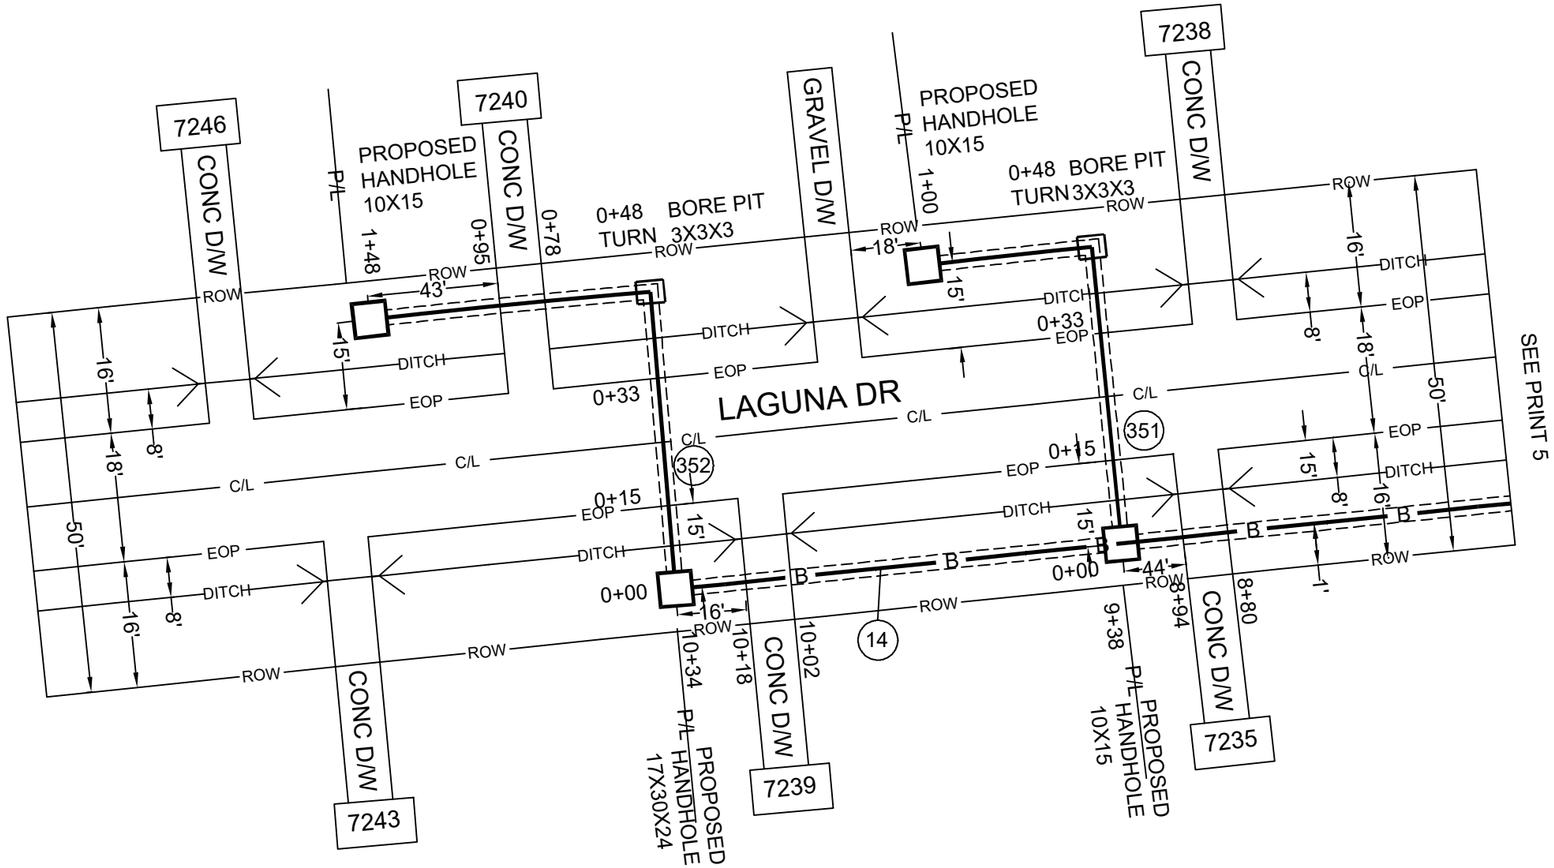

(14) PROPOSED 48F BURIED FIBER CABLE

(351) 100' PROPOSED INNERDUCT 1-1.5

(352) 148' PROPOSED INNERDUCT 1-1.5

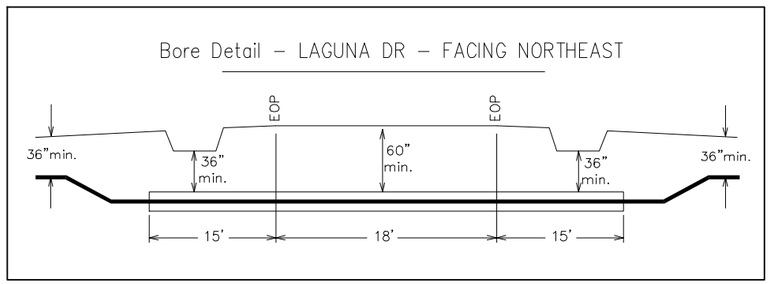

N

BORE DEPTH 36" MINIMUM

DRAWING NOT TO SCALE

ADDRESS:	7240 LAGUNA DR
PARISH:	CADDO
PROJECT#	A056BEV/A056BEX
DATE SVC REQ'D	12/30/2025
NPANNX	318631
GEO LOC	K4503
CLLI	shptlaqb
PRIMARY ENGR :	COREY WHITTEN
ENGR .ID:	WW0622
PHONE #:	985-273-2718
PRINT:	6 OF 35

AT&T Proprietary (Internal Use Only.) Not for use disclosure outside of AT&T companies except under written agreement.

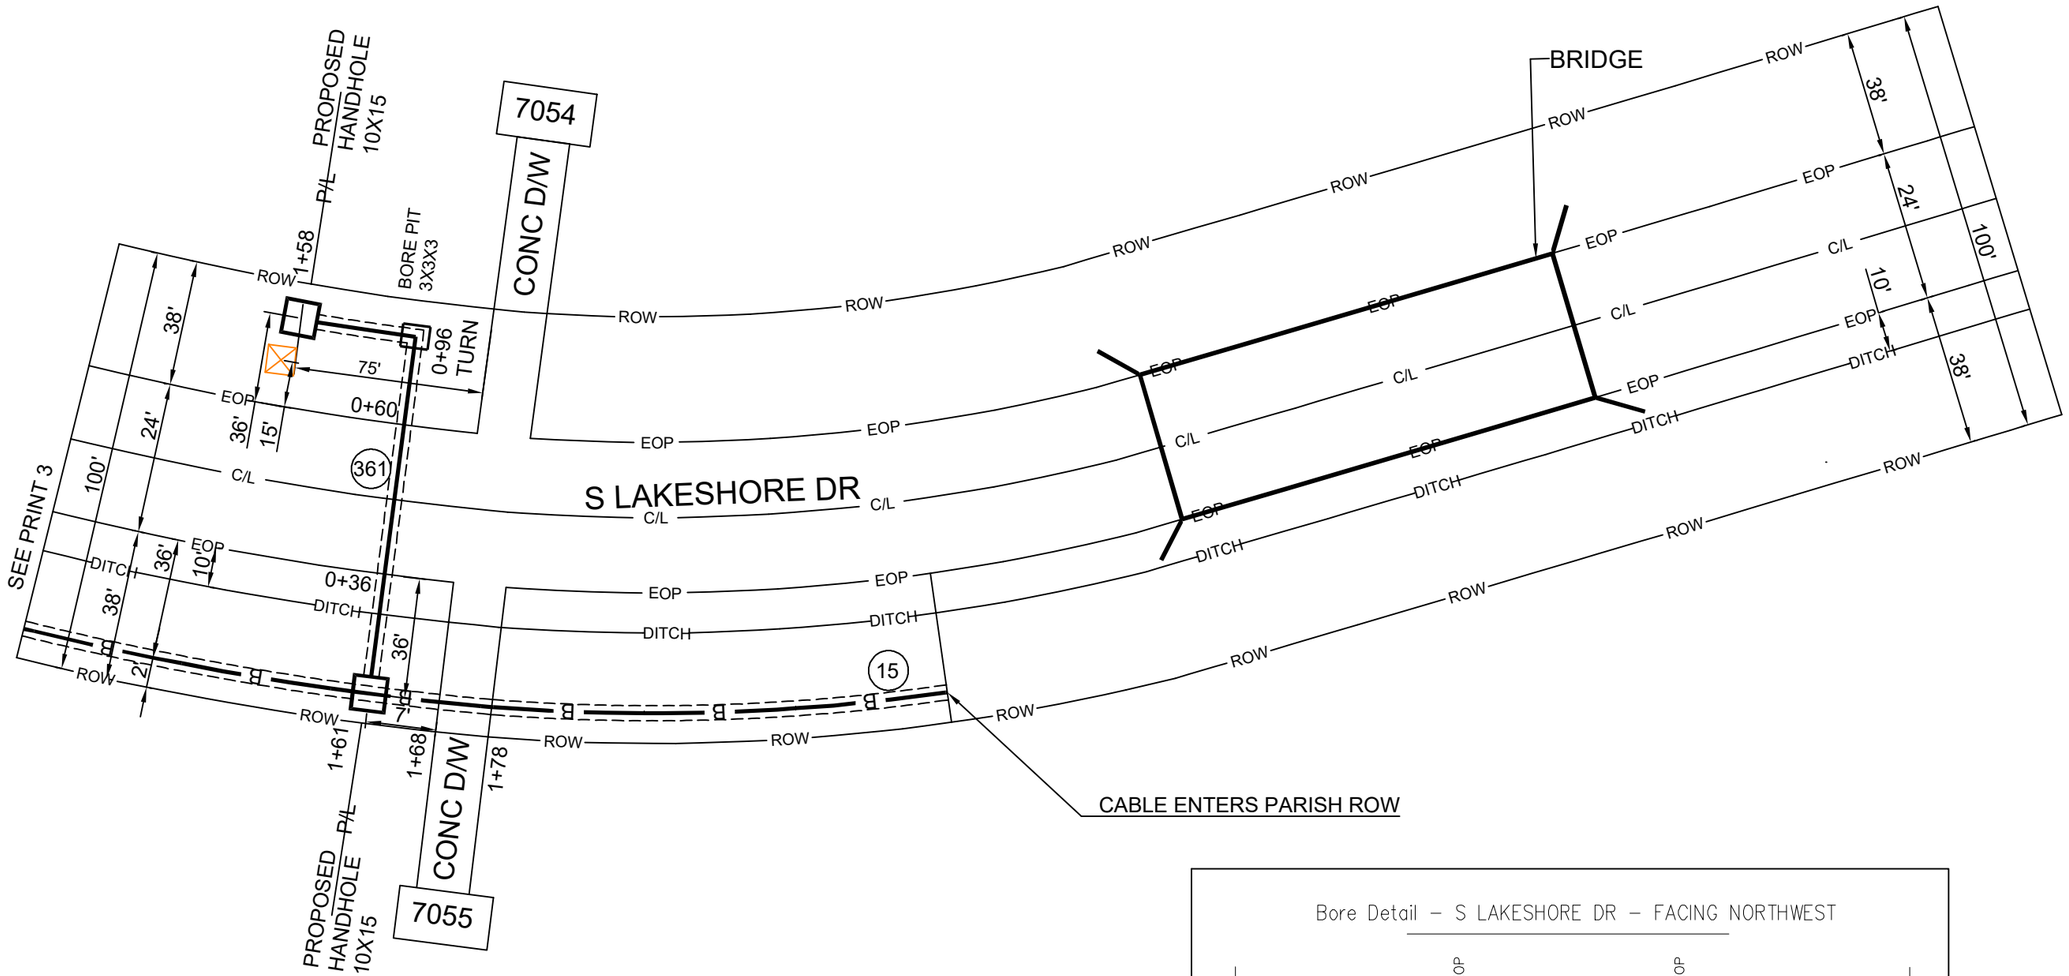

15 PROPOSED 216F BURIED FIBER CABLE

361 158' PROPOSED INNERDUCT 1-1.5

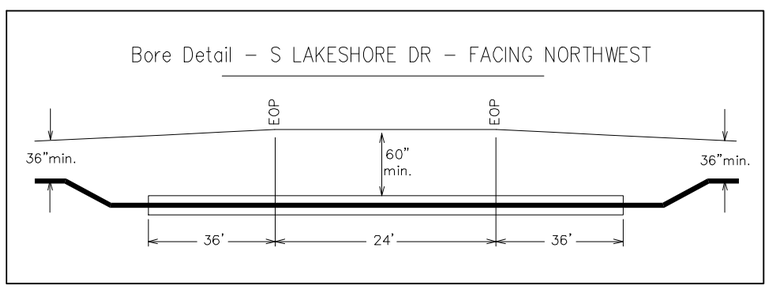

N

BORE DEPTH 36" MINIMUM

DRAWING NOT TO SCALE

ADDRESS: 7054 S LAKESHORE DR			
PARISH: CADDO			
PROJECT# A056BEV/A056BEX		DATE SVC REQ'D 12/30/2025	
NPANNX 318631	GEO LOC K4503	CLLI shptlaqb	
PRIMARY ENGR : COREY WHITTEN			
ENGR .ID: WW0622			
PHONE #: 985-273-2718		PRINT: 7 OF 35	

AT&T Proprietary (Internal Use Only.) Not for use disclosure outside of AT&T companies except under written agreement.

(3) PROPOSED 216F BURIED FIBER CABLE

(4) PROPOSED 216F BURIED FIBER CABLE

(13) PROPOSED 24F BURIED FIBER CABLE

(161) 140' PROPOSED INNERDUCT-1.5

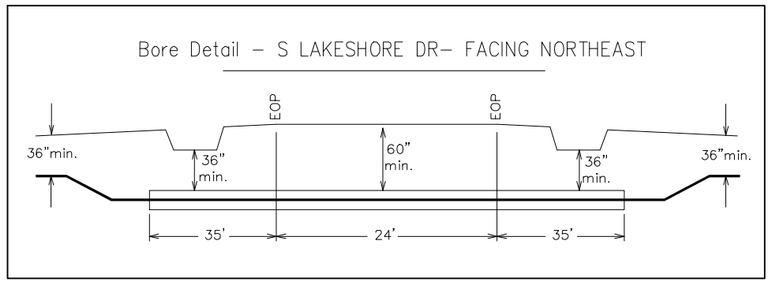

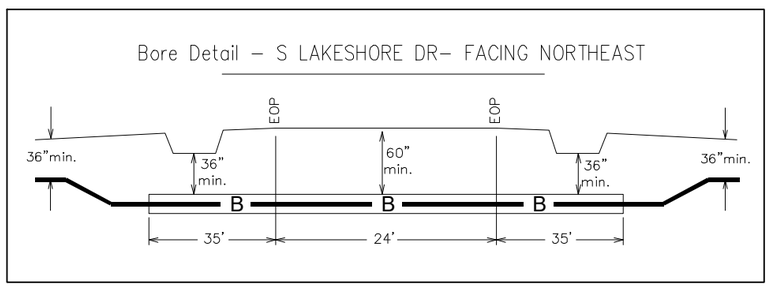

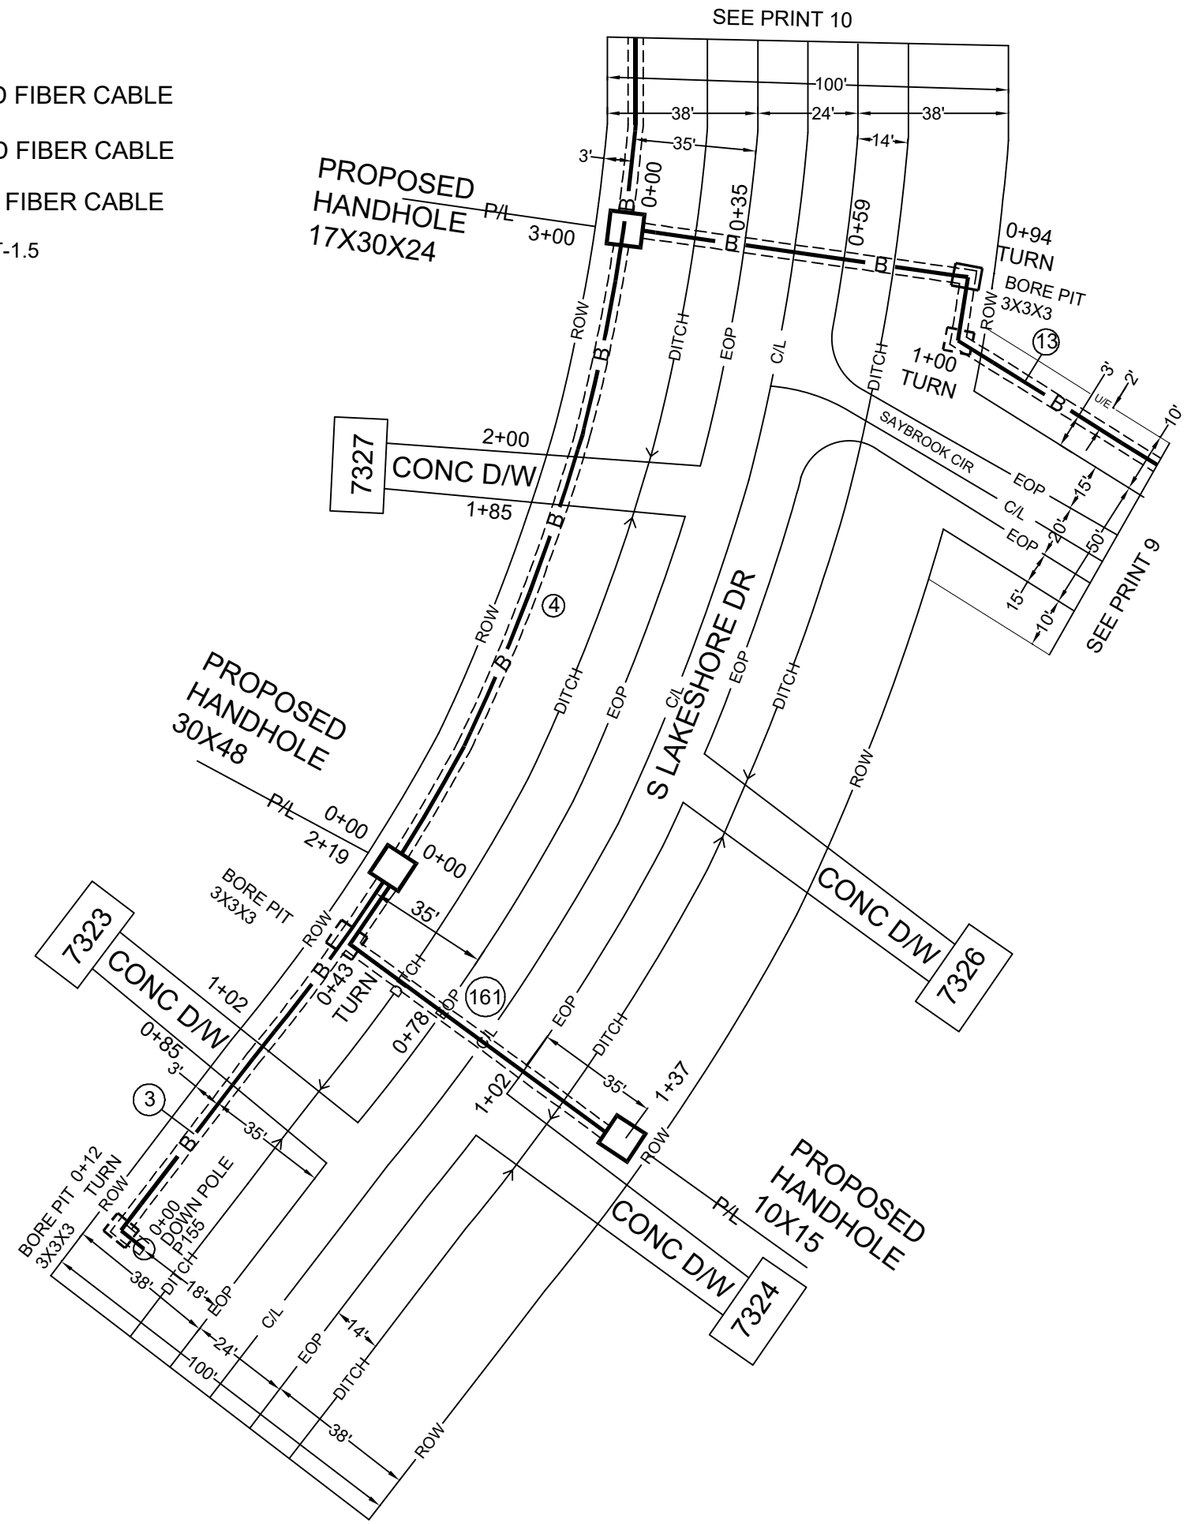

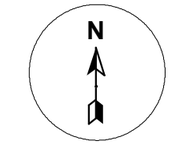

BORE DEPTH 36" MINIMUM

DRAWING NOT TO SCALE

ADDRESS: 7326 S LAKESHORE DR		
PARISH: CADDO		
PROJECT# A056BEV/A056BEX		DATE SVC REQ'D 12/30/2025
NPANNX 318631	GEO LOC K4503	CLLI shptlaqb
PRIMARY ENGR : COREY WHITTEN		
ENGR .ID: WW0622		
PHONE #: 985-273-2718		PRINT: 8 OF 35

AT&T Proprietary (Internal Use Only.) Not for use disclosure outside of AT&T companies except under written agreement.

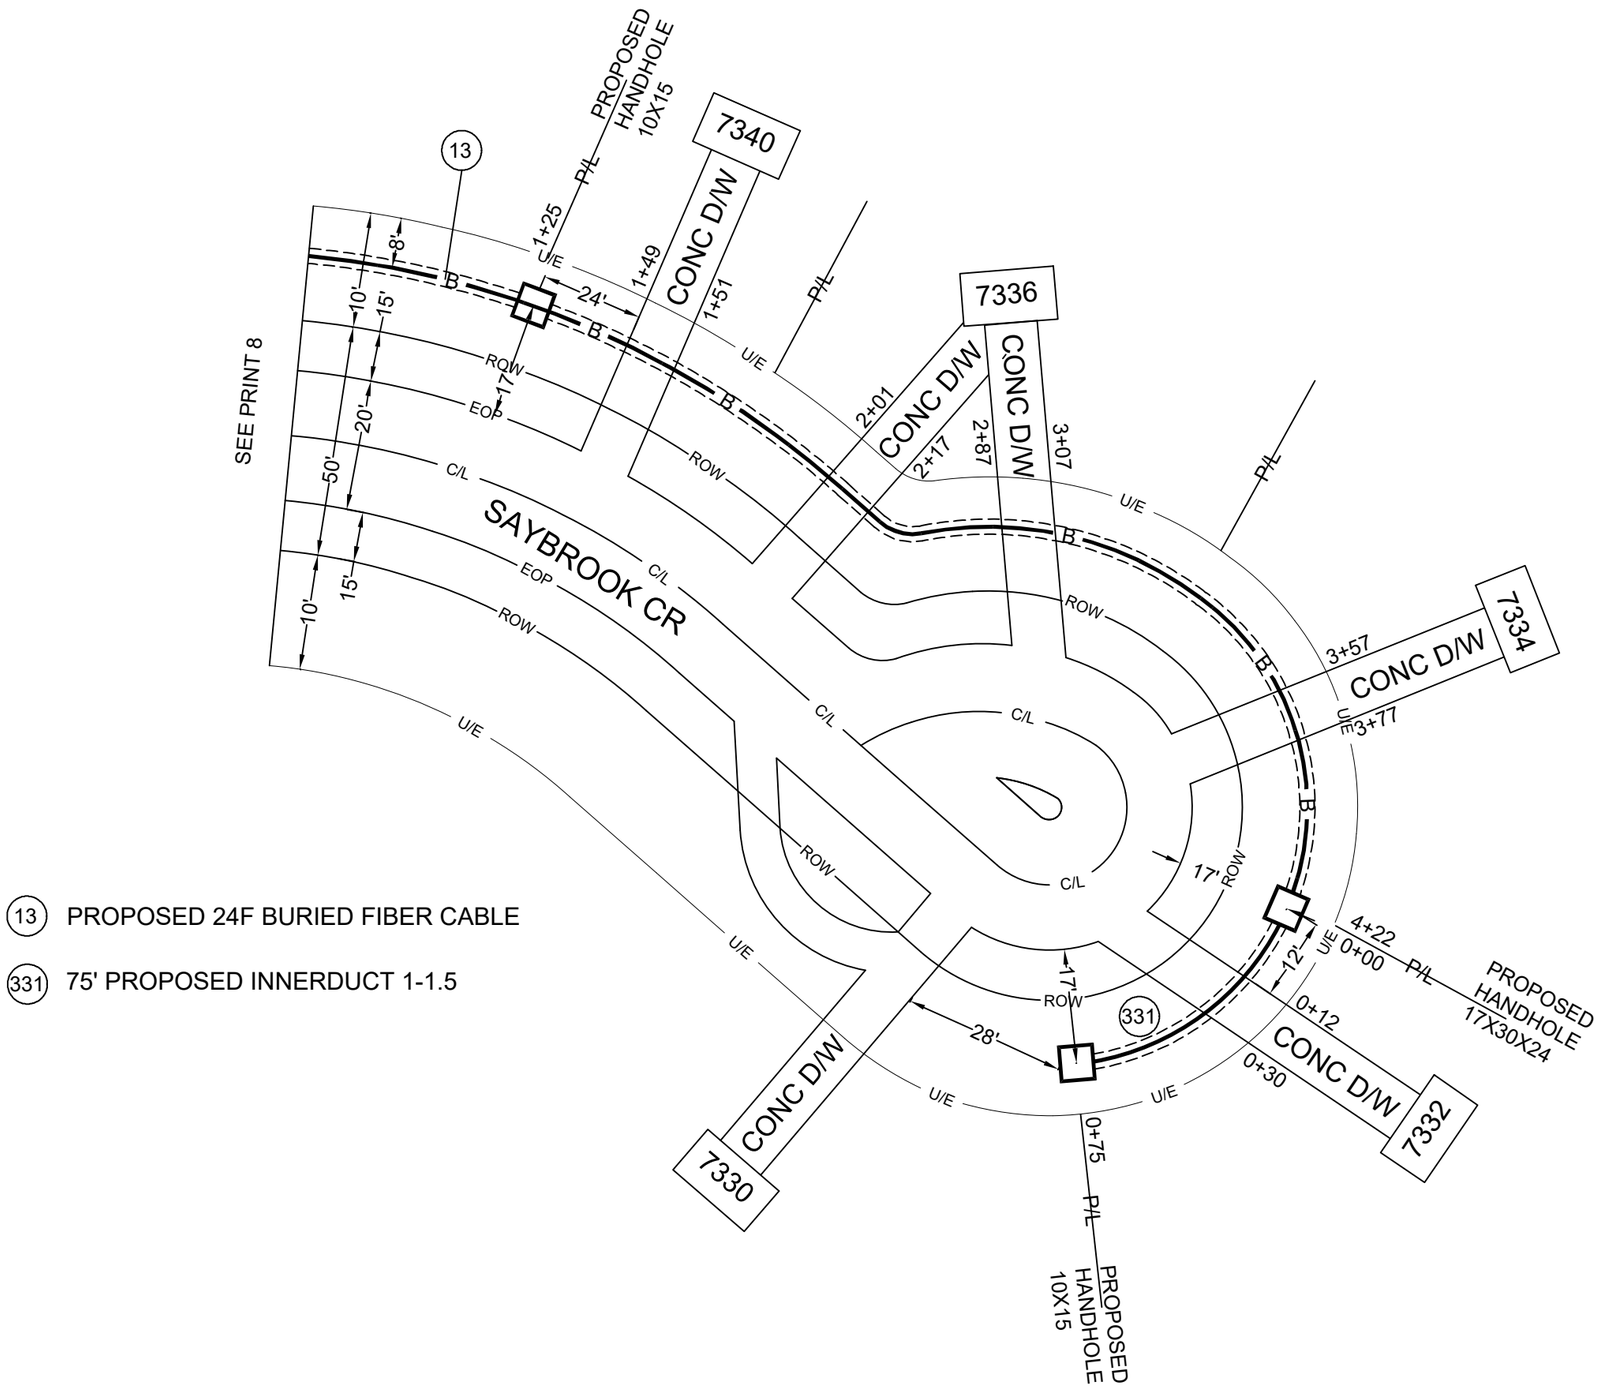

13 PROPOSED 24F BURIED FIBER CABLE

331 75' PROPOSED INNERDUCT 1-1.5

BORE DEPTH 36" MINIMUM

DRAWING NOT TO SCALE

ADDRESS: 7336 SAYBROOK CR		
PARISH: CADDO		
PROJECT# A056BEV/A056BEX		DATE SVC REQ'D 12/30/2025
NPANNX 318631	GEO LOC K4503	CLLI shptlaqb
PRIMARY ENGR : COREY WHITTEN		
ENGR .ID: WW0622		
PHONE #: 985-273-2718		PRINT: 9 OF 35

AT&T Proprietary (Internal Use Only.) Not for use disclosure outside of AT&T companies except under written agreement.

(4) PROPOSED 216F BURIED FIBER CABLE

(12) PROPOSED 24F BURIED FIBER CABLE

(171) 54' PROPOSED INNERDUCT 1-1.5

(172) 64' PROPOSED INNERDUCT 1-1.5

(A) SEE PRINT 35 FOR PROFILE

(B) SEE PRINT 35 FOR PROFILE

(C) SEE PRINT 35 FOR PROFILE

(D) SEE PRINT 35 FOR PROFILE

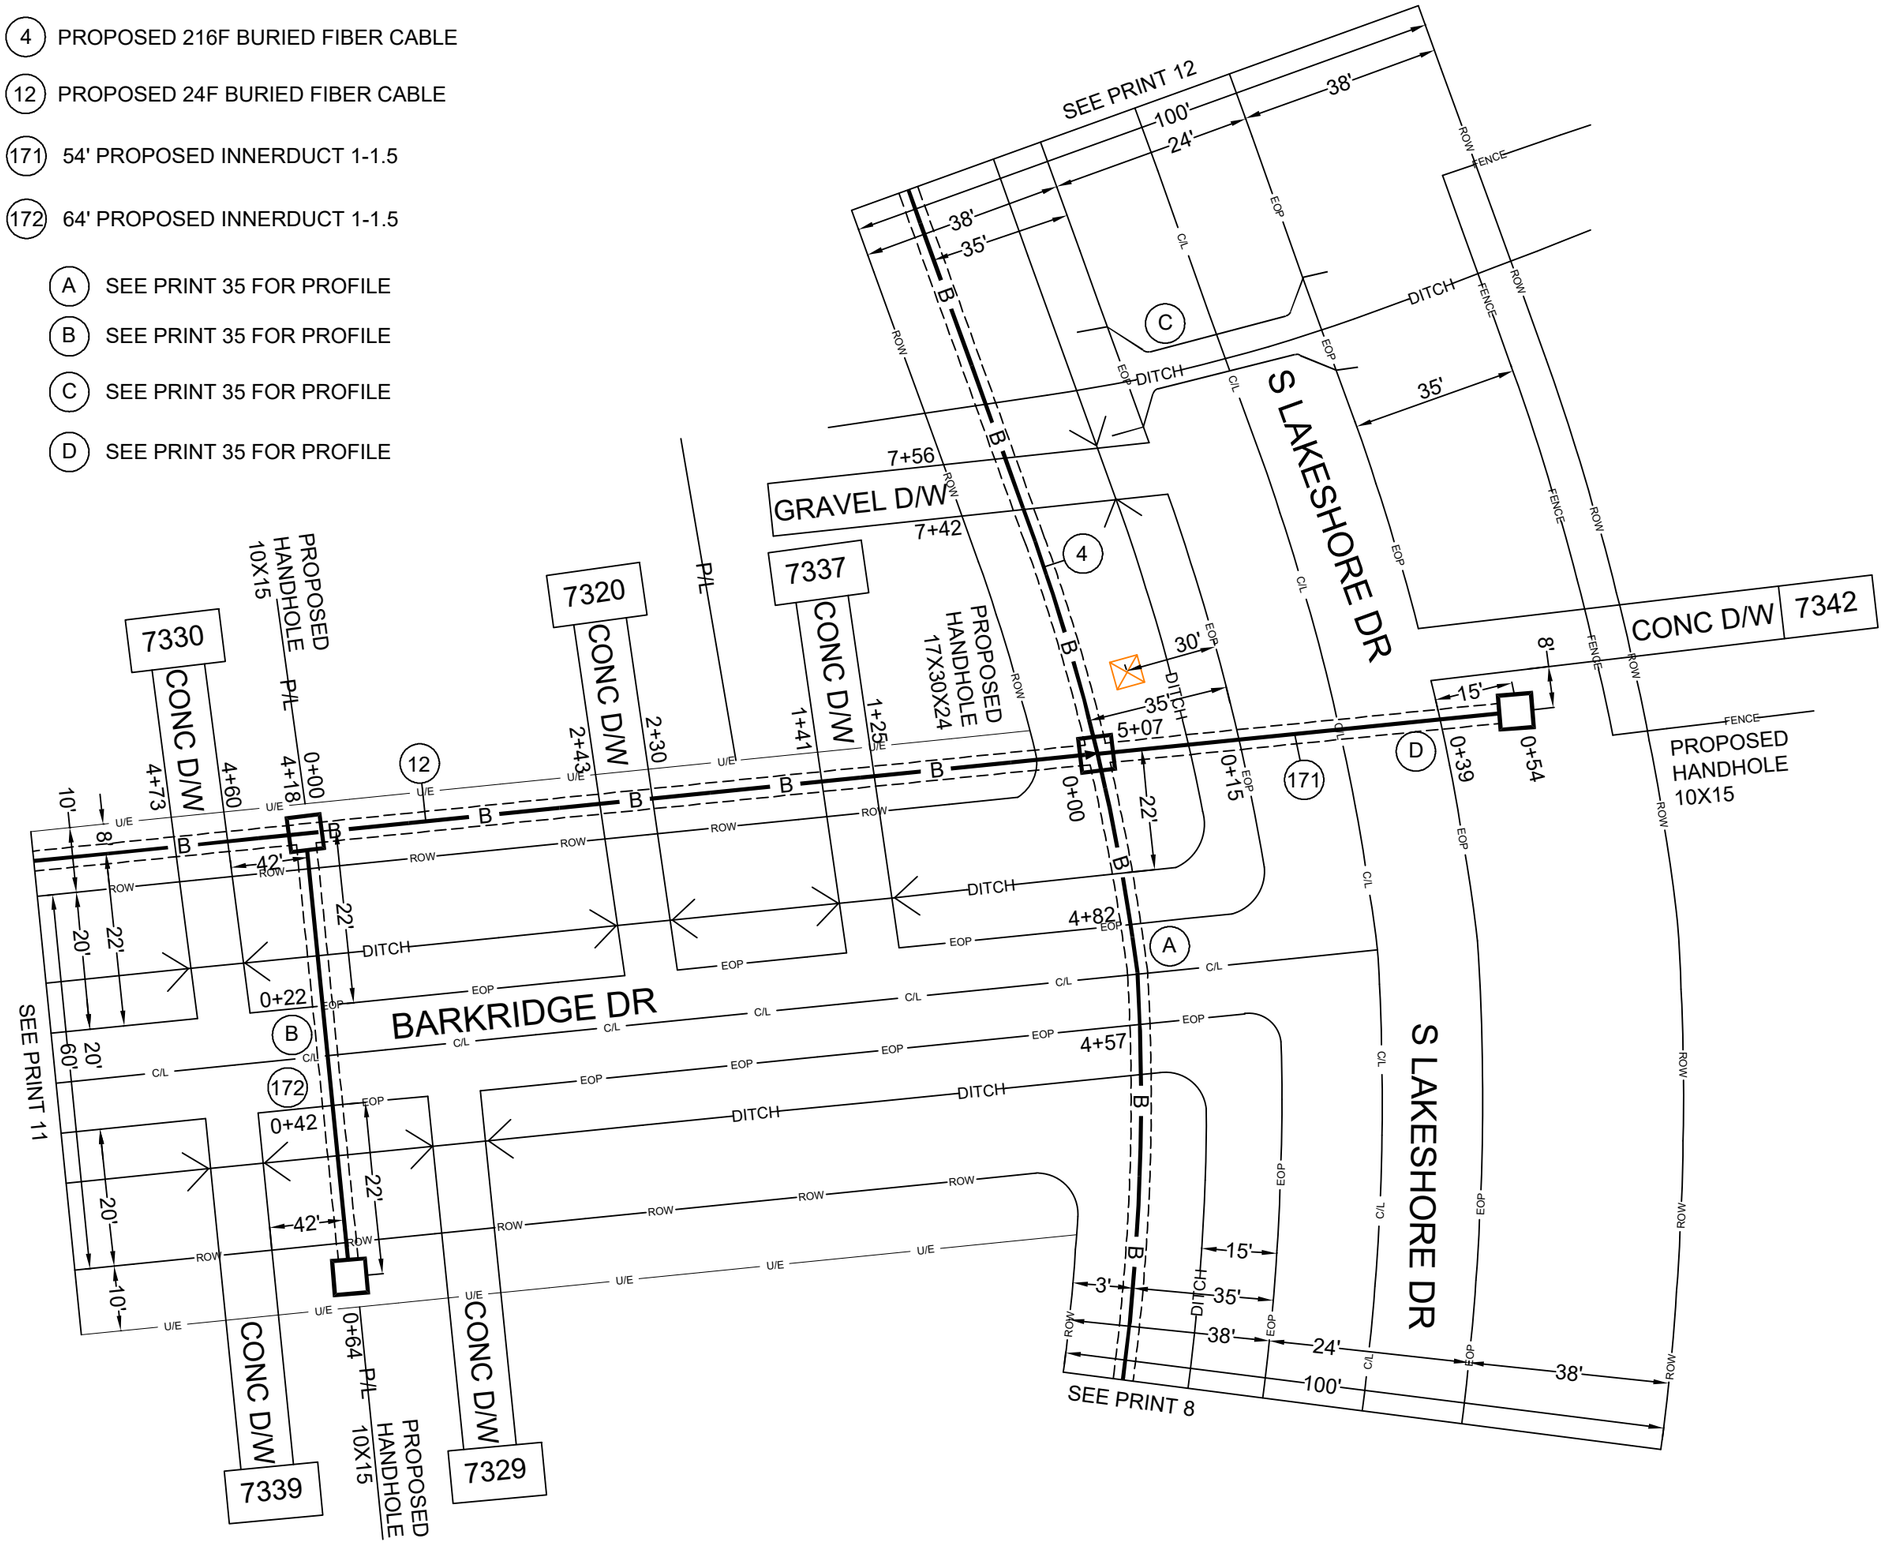

N

BORE DEPTH 36" MINIMUM

DRAWING NOT TO SCALE

ADDRESS:	7320 BARKRIDGE DR
PARISH:	CADDO
PROJECT# A056BEV/A056BEX	**DATE SVC REQ'D** 12/30/2025
NPANNX 318631	**GEO LOC** K4503 / **CLLI** shptlaqb
PRIMARY ENGR :	COREY WHITTEN
ENGR .ID:	WW0622
PHONE #: 985-273-2718	**PRINT:** 10 OF 35

AT&T Proprietary (Internal Use Only.) Not for use disclosure outside of AT&T companies except under written agreement.

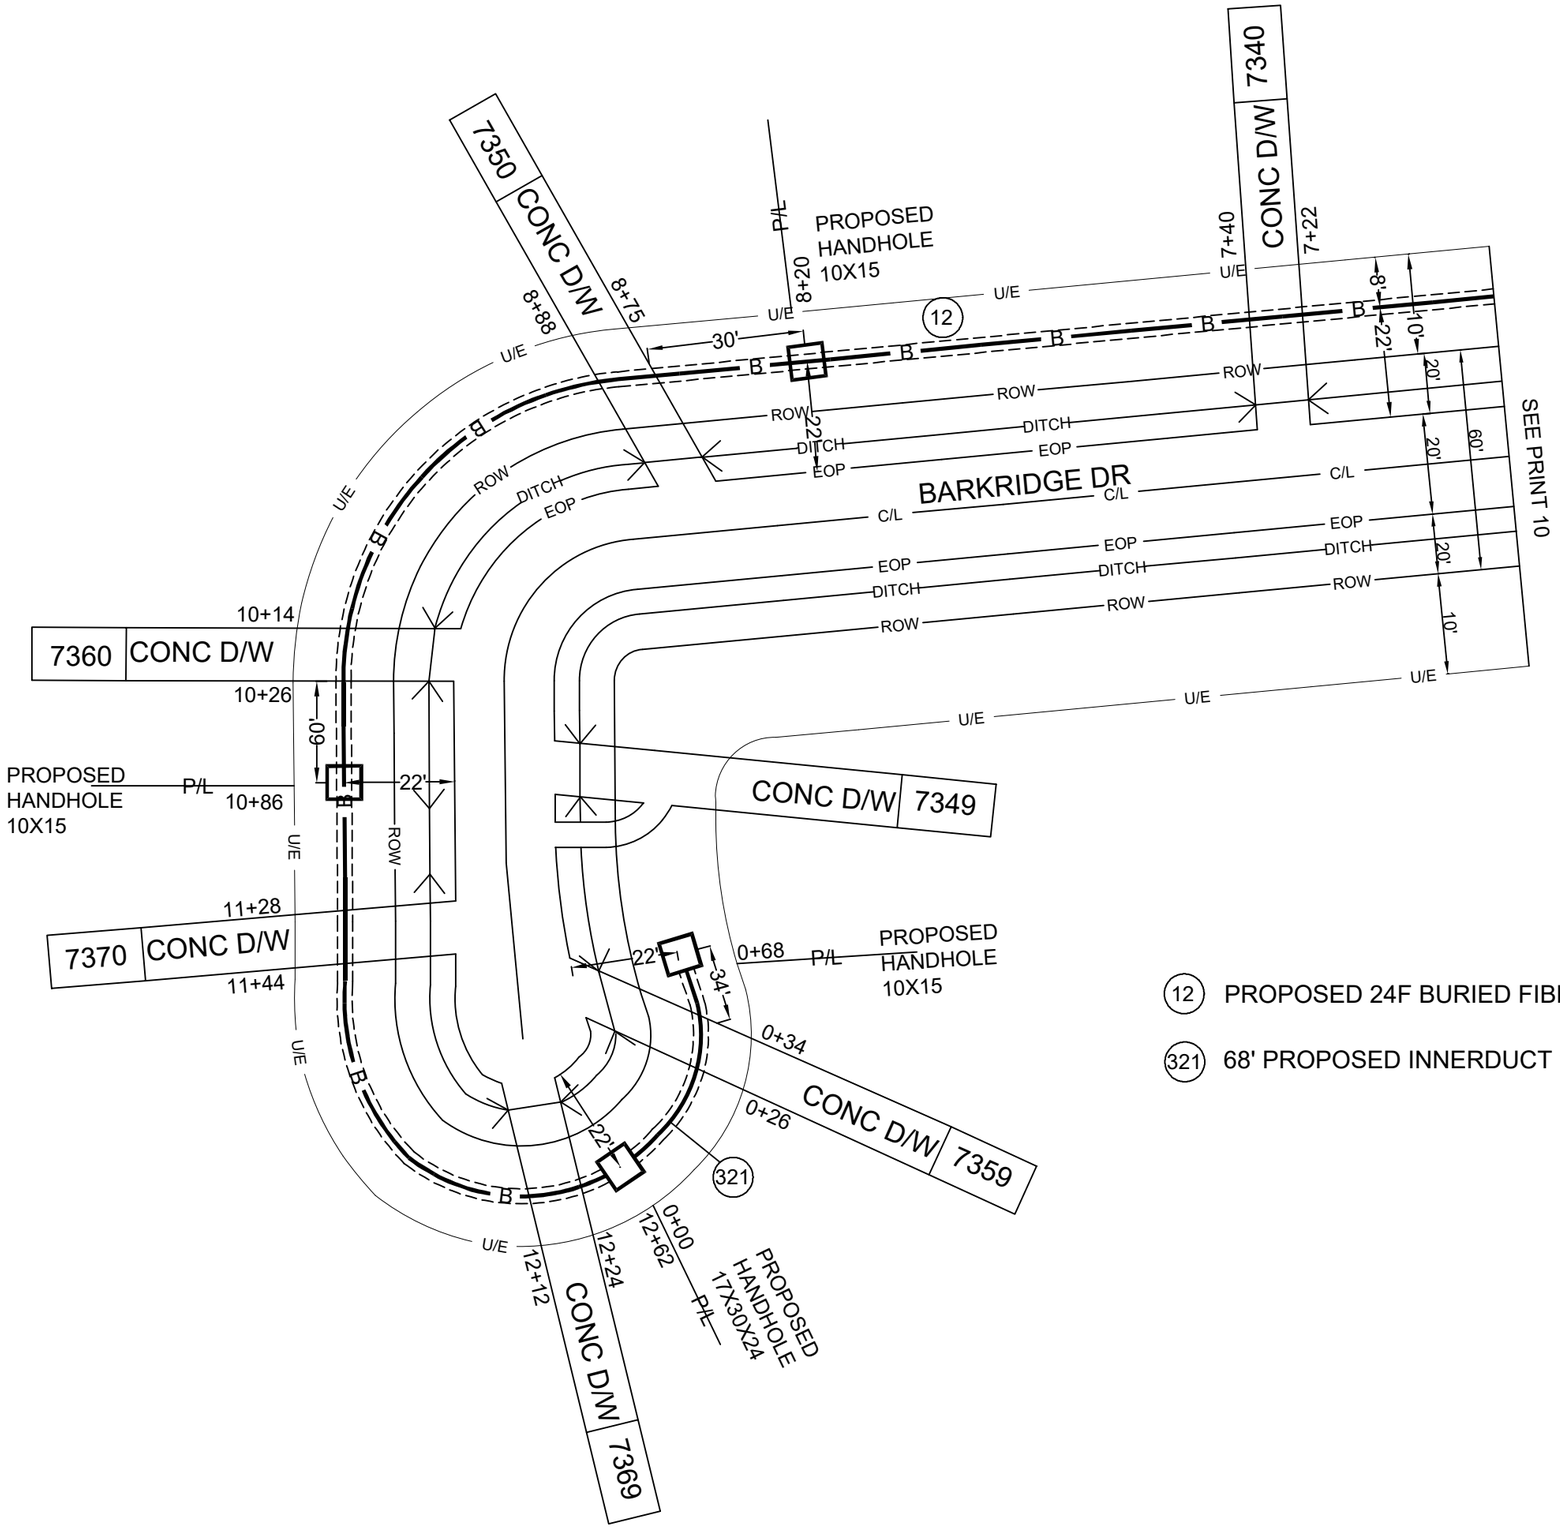

(12) PROPOSED 24F BURIED FIBER CABLE

(321) 68' PROPOSED INNERDUCT 1-1.5

BORE DEPTH 36" MINIMUM

DRAWING NOT TO SCALE

ADDRESS: 7340 BARKRIDGE DR		
PARISH: CADDO		
PROJECT# A056BEV/A056BEX		DATE SVC REQ'D 12/30/2025
NPANNX 318631	GEO LOC K4503	CLLI shptlaqb
PRIMARY ENGR : COREY WHITTEN		
ENGR .ID: WW0622		
PHONE #: 985-273-2718		PRINT: 11 OF 35

AT&T Proprietary (Internal Use Only.) Not for use disclosure outside of AT&T companies except under written agreement.

(4) PROPOSED 216F BURIED FIBER CABLE

(5) PROPOSED 144F BURIED FIBER CABLE

(181) 88' PROPOSED INNERDUCT 1-1.5

(182) 28' PROPOSED INNERDUCT 1-1.5

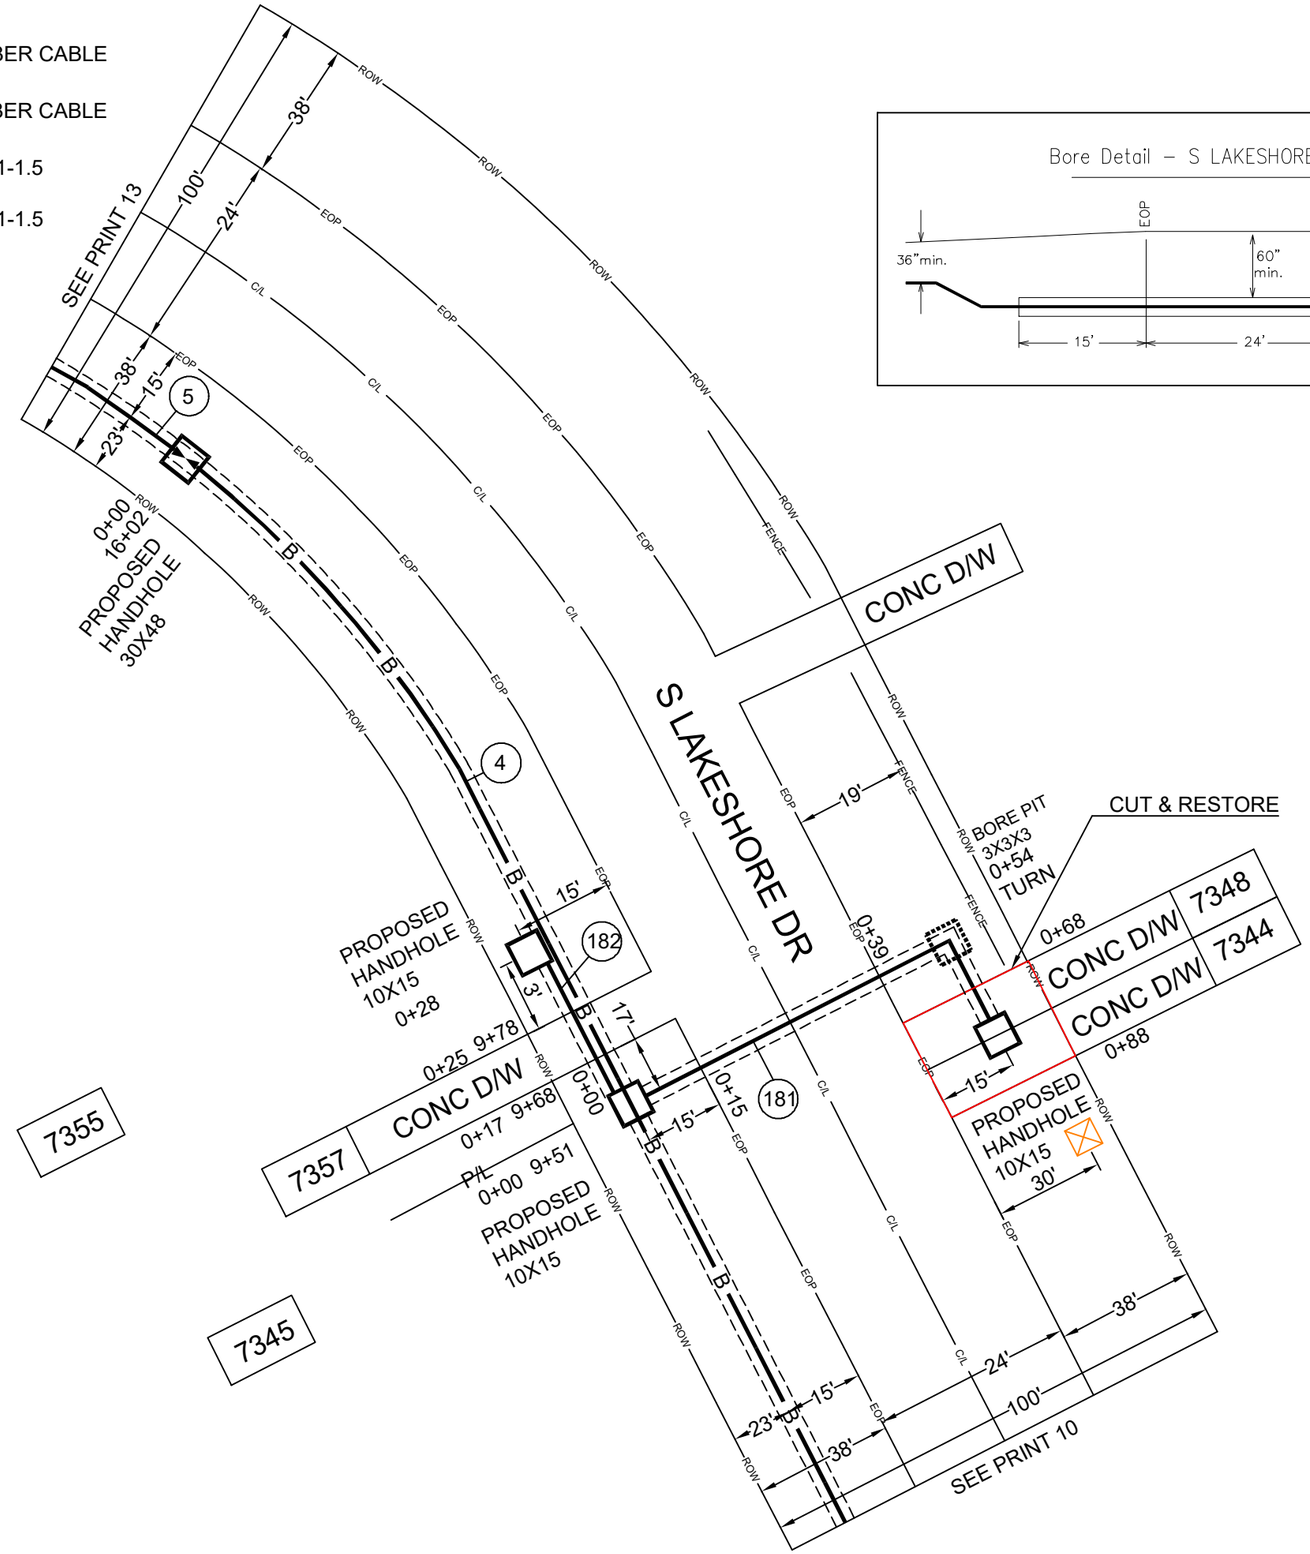

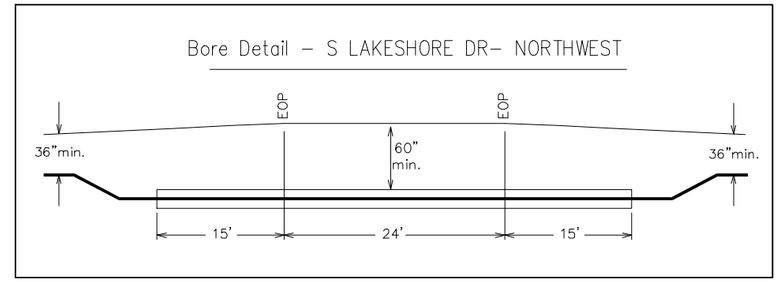

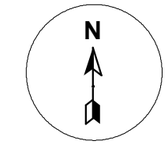

BORE DEPTH 36" MINIMUM

DRAWING NOT TO SCALE

ADDRESS: 7344 S LAKESHORE DR		
PARISH: CADDO		
PROJECT# A056BEV/A056BEX		DATE SVC REQ'D 12/30/2025
NPANNX 318631	GEO LOC K4503	CLLI shptlaqb
PRIMARY ENGR : COREY WHITTEN		
ENGR .ID: WW0622		
PHONE #: 985-273-2718		PRINT: 12 OF 35

AT&T Proprietary (Internal Use Only.) Not for use disclosure outside of AT&T companies except under written agreement.

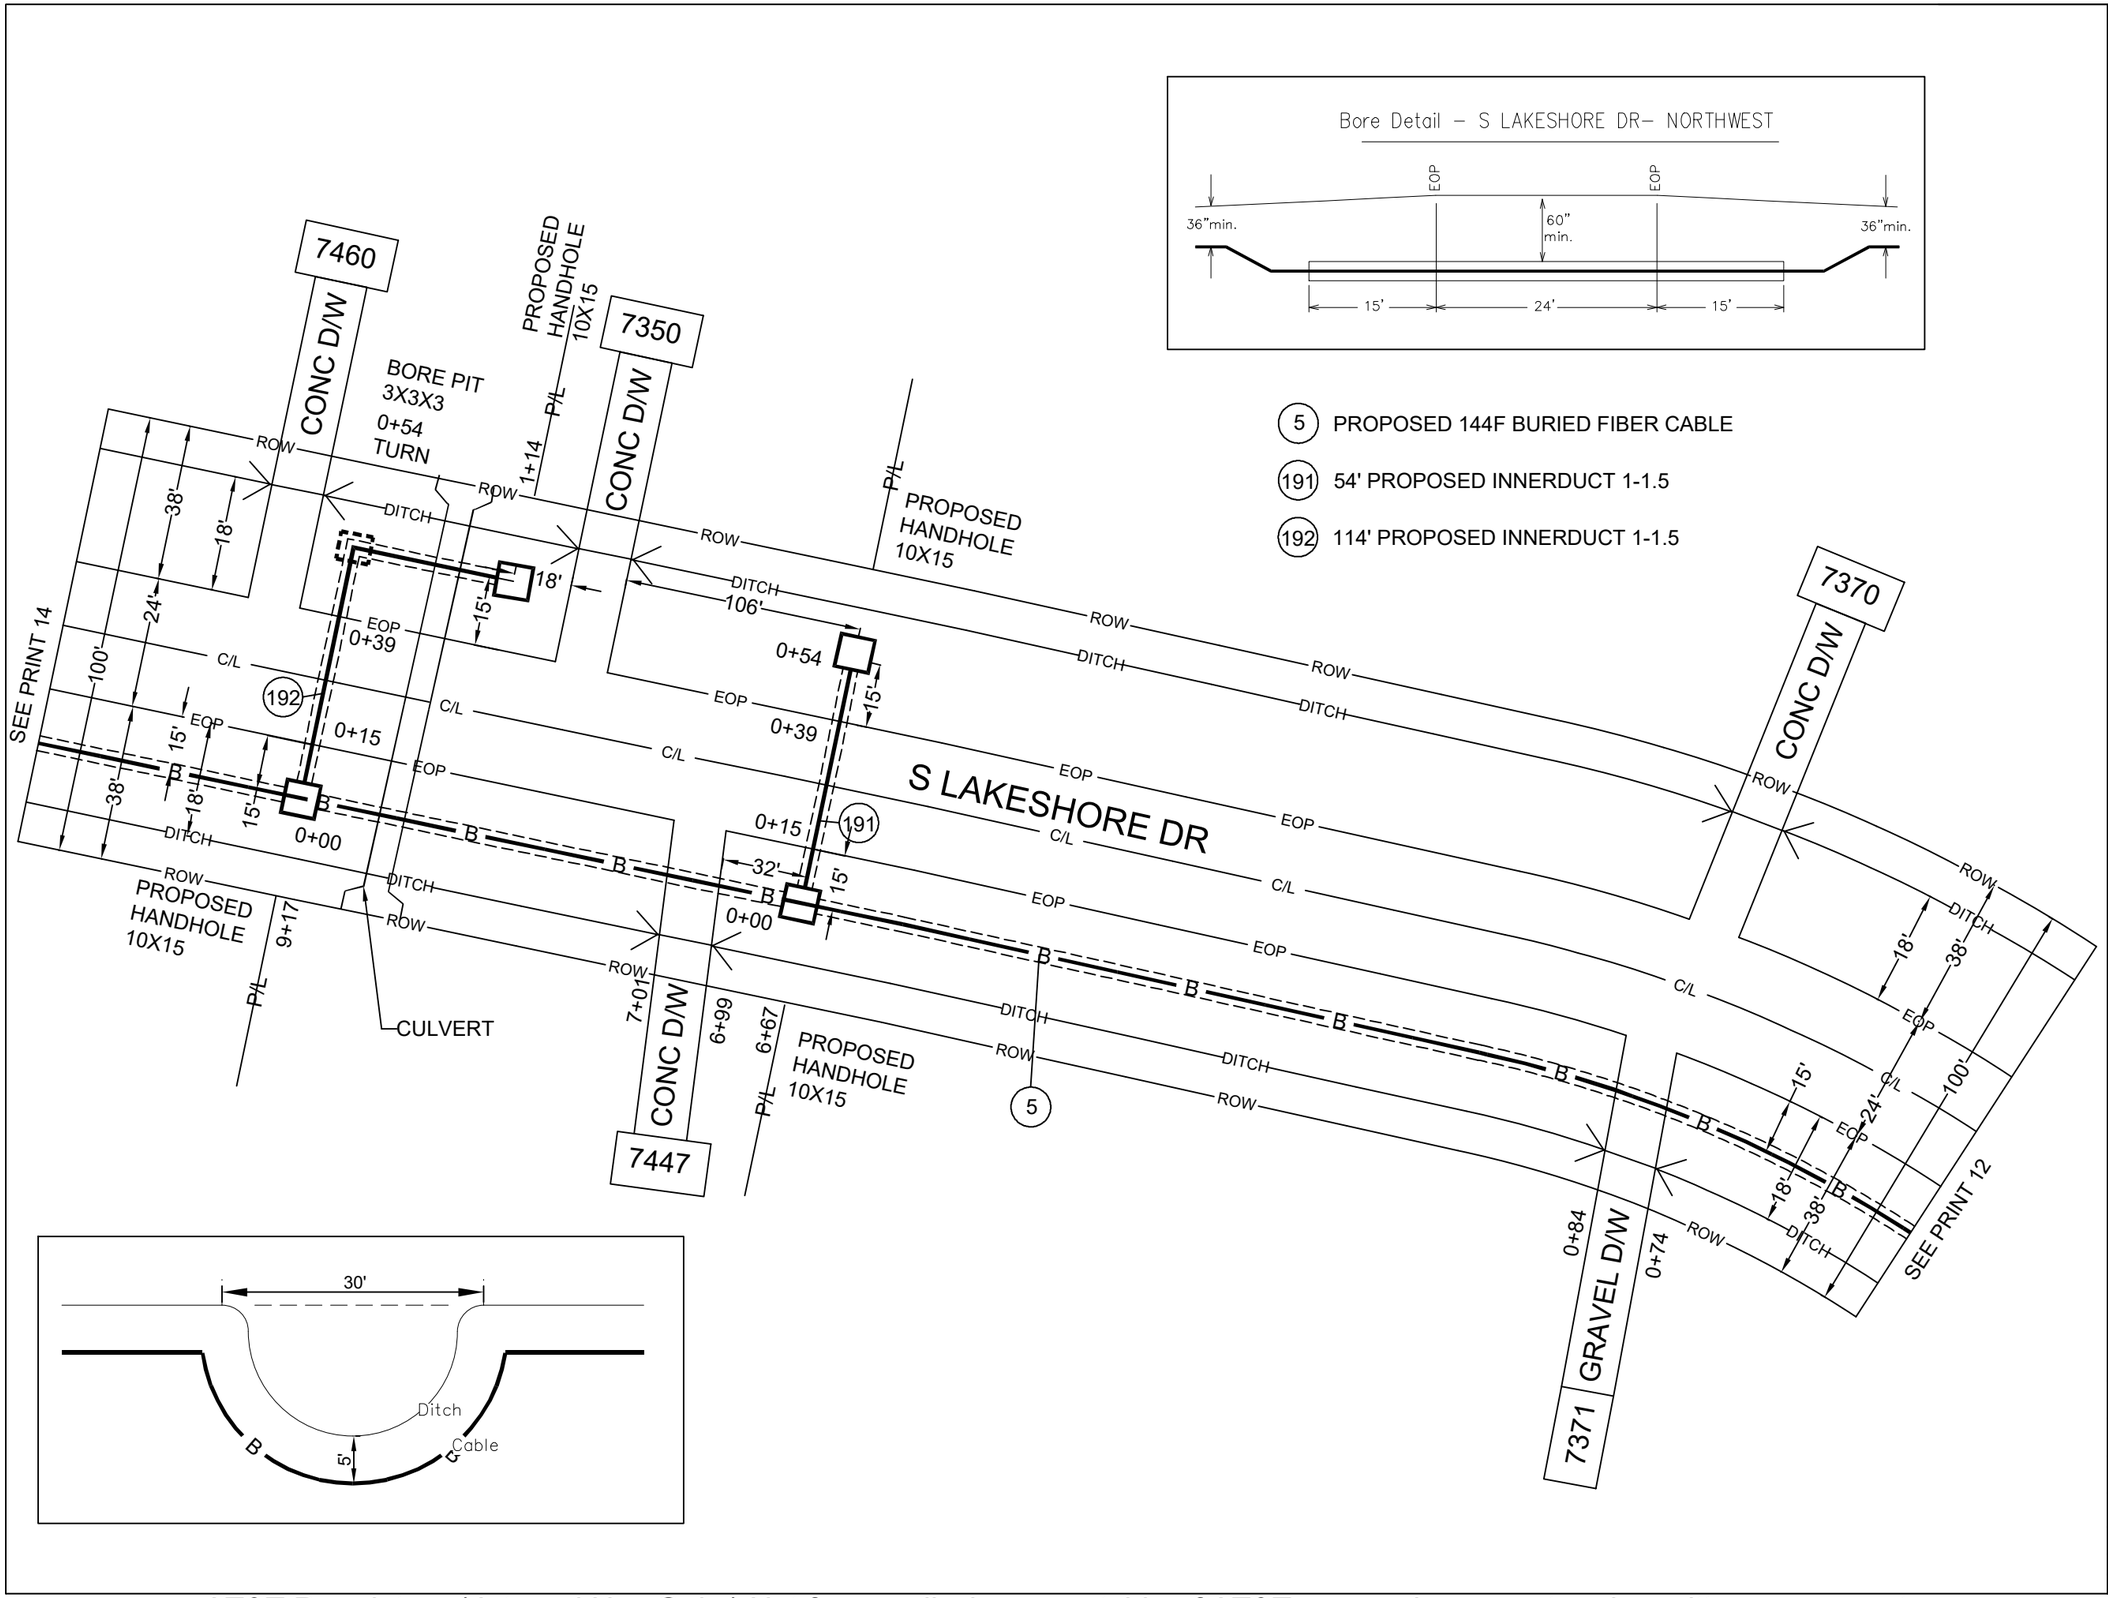

BORE DEPTH 36" MINIMUM

DRAWING NOT TO SCALE

ADDRESS:	7447 S LAKESHORE DR
PARISH:	CADDO
PROJECT# A056BEV/A056BEX	**DATE SVC REQ'D** 12/30/2025
NPANNX 318631 / **GEO LOC** K4503	**CLLI** shptlaqb
PRIMARY ENGR :	COREY WHITTEN
ENGR .ID:	WW0622
PHONE #: 985-273-2718	**PRINT:** 13 OF 35

AT&T Proprietary (Internal Use Only.) Not for use disclosure outside of AT&T companies except under written agreement.

(5) PROPOSED 144F BURIED FIBER CABLE

(6) PROPOSED 144F BURIED FIBER CABLE

(201) 85' PROPOSED INNERDUCT 1-1.5

(202) 150' PROPOSED INNERDUCT 1-1.5

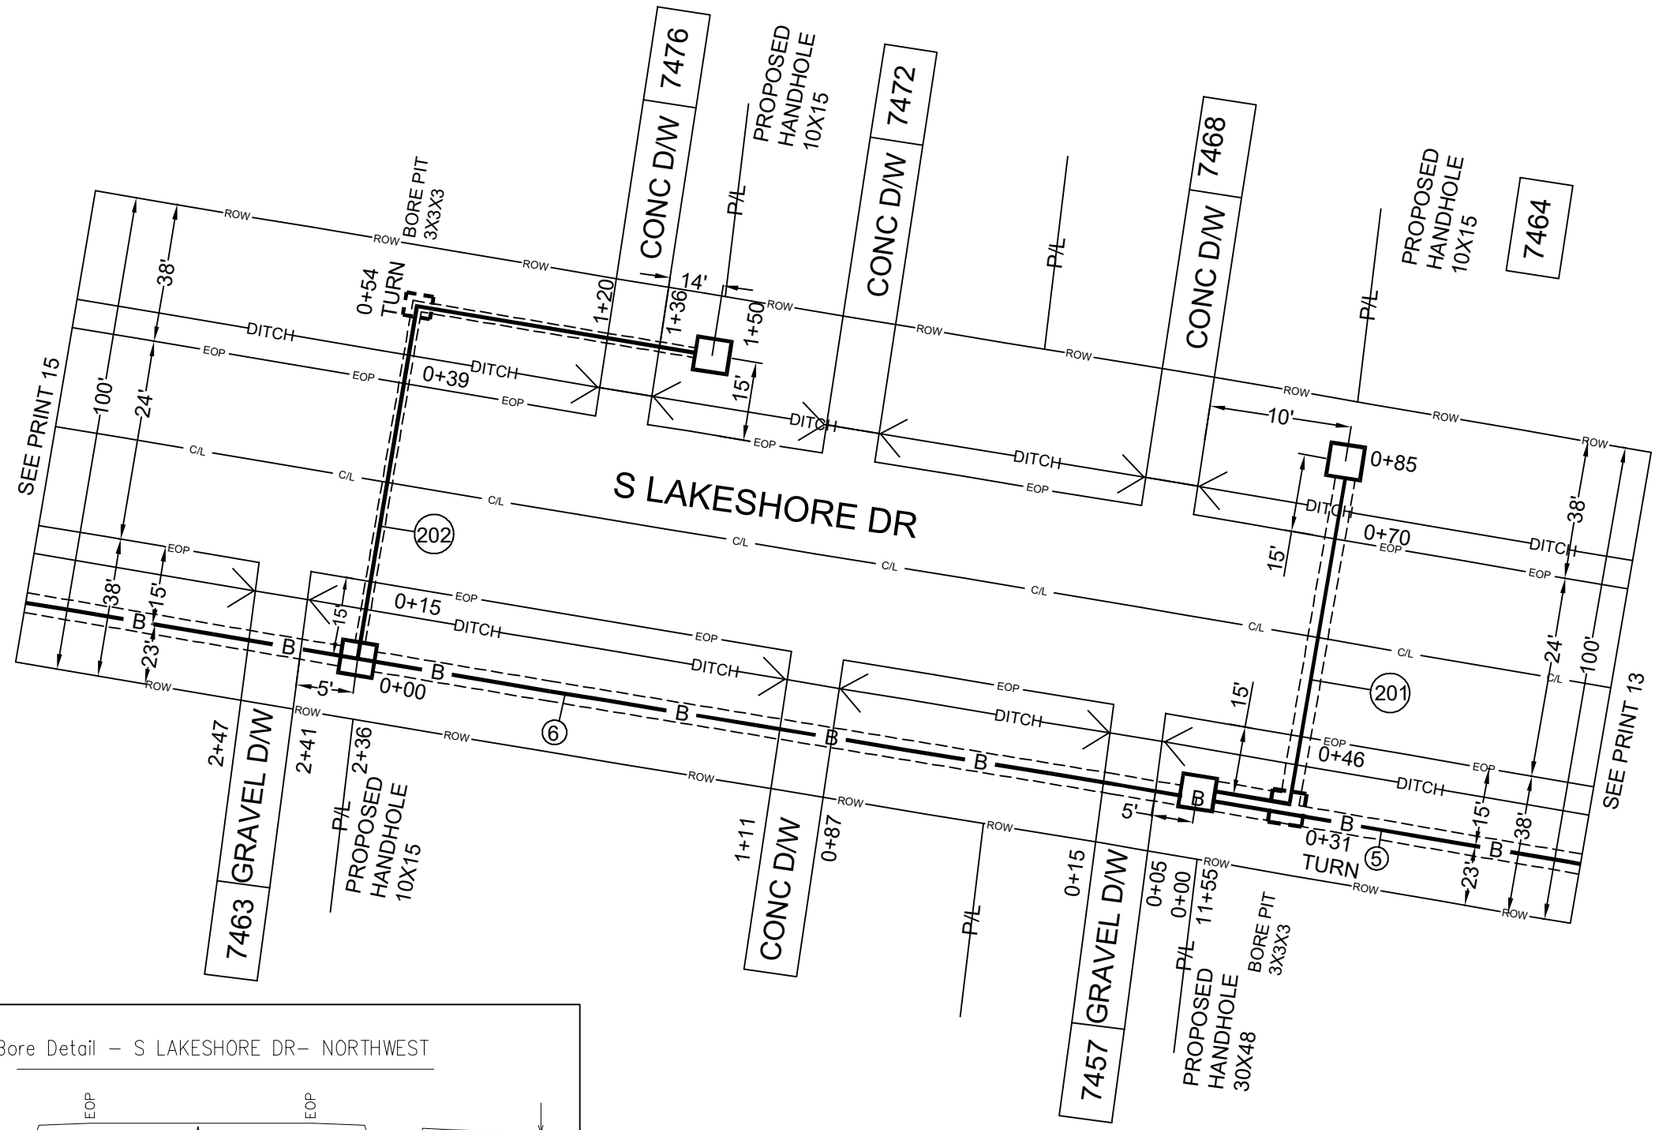

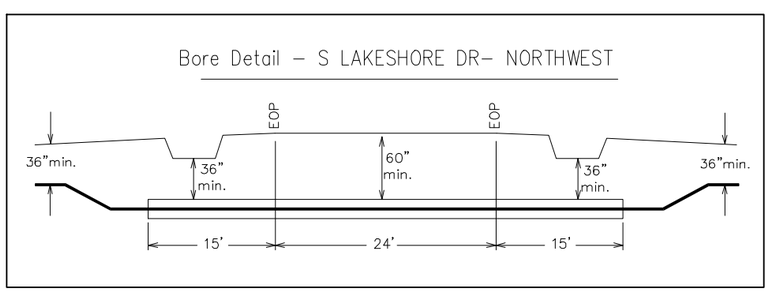

N

BORE DEPTH 36" MINIMUM

DRAWING NOT TO SCALE

ADDRESS:	7476 S LAKESHORE DR
PARISH:	CADDO
PROJECT# A056BEV/A056BEX	**DATE SVC REQ'D** 12/30/2025
NPANNX 318631 / **GEO LOC** K4503	**CLLI** shptlaqb
PRIMARY ENGR :	COREY WHITTEN
ENGR .ID:	WW0622
PHONE #: 985-273-2718	**PRINT:** 14 OF 35

AT&T Proprietary (Internal Use Only.) Not for use disclosure outside of AT&T companies except under written agreement.

6 PROPOSED 144F BURIED FIBER CABLE

121 113' PROPOSED INNERDUCT-1

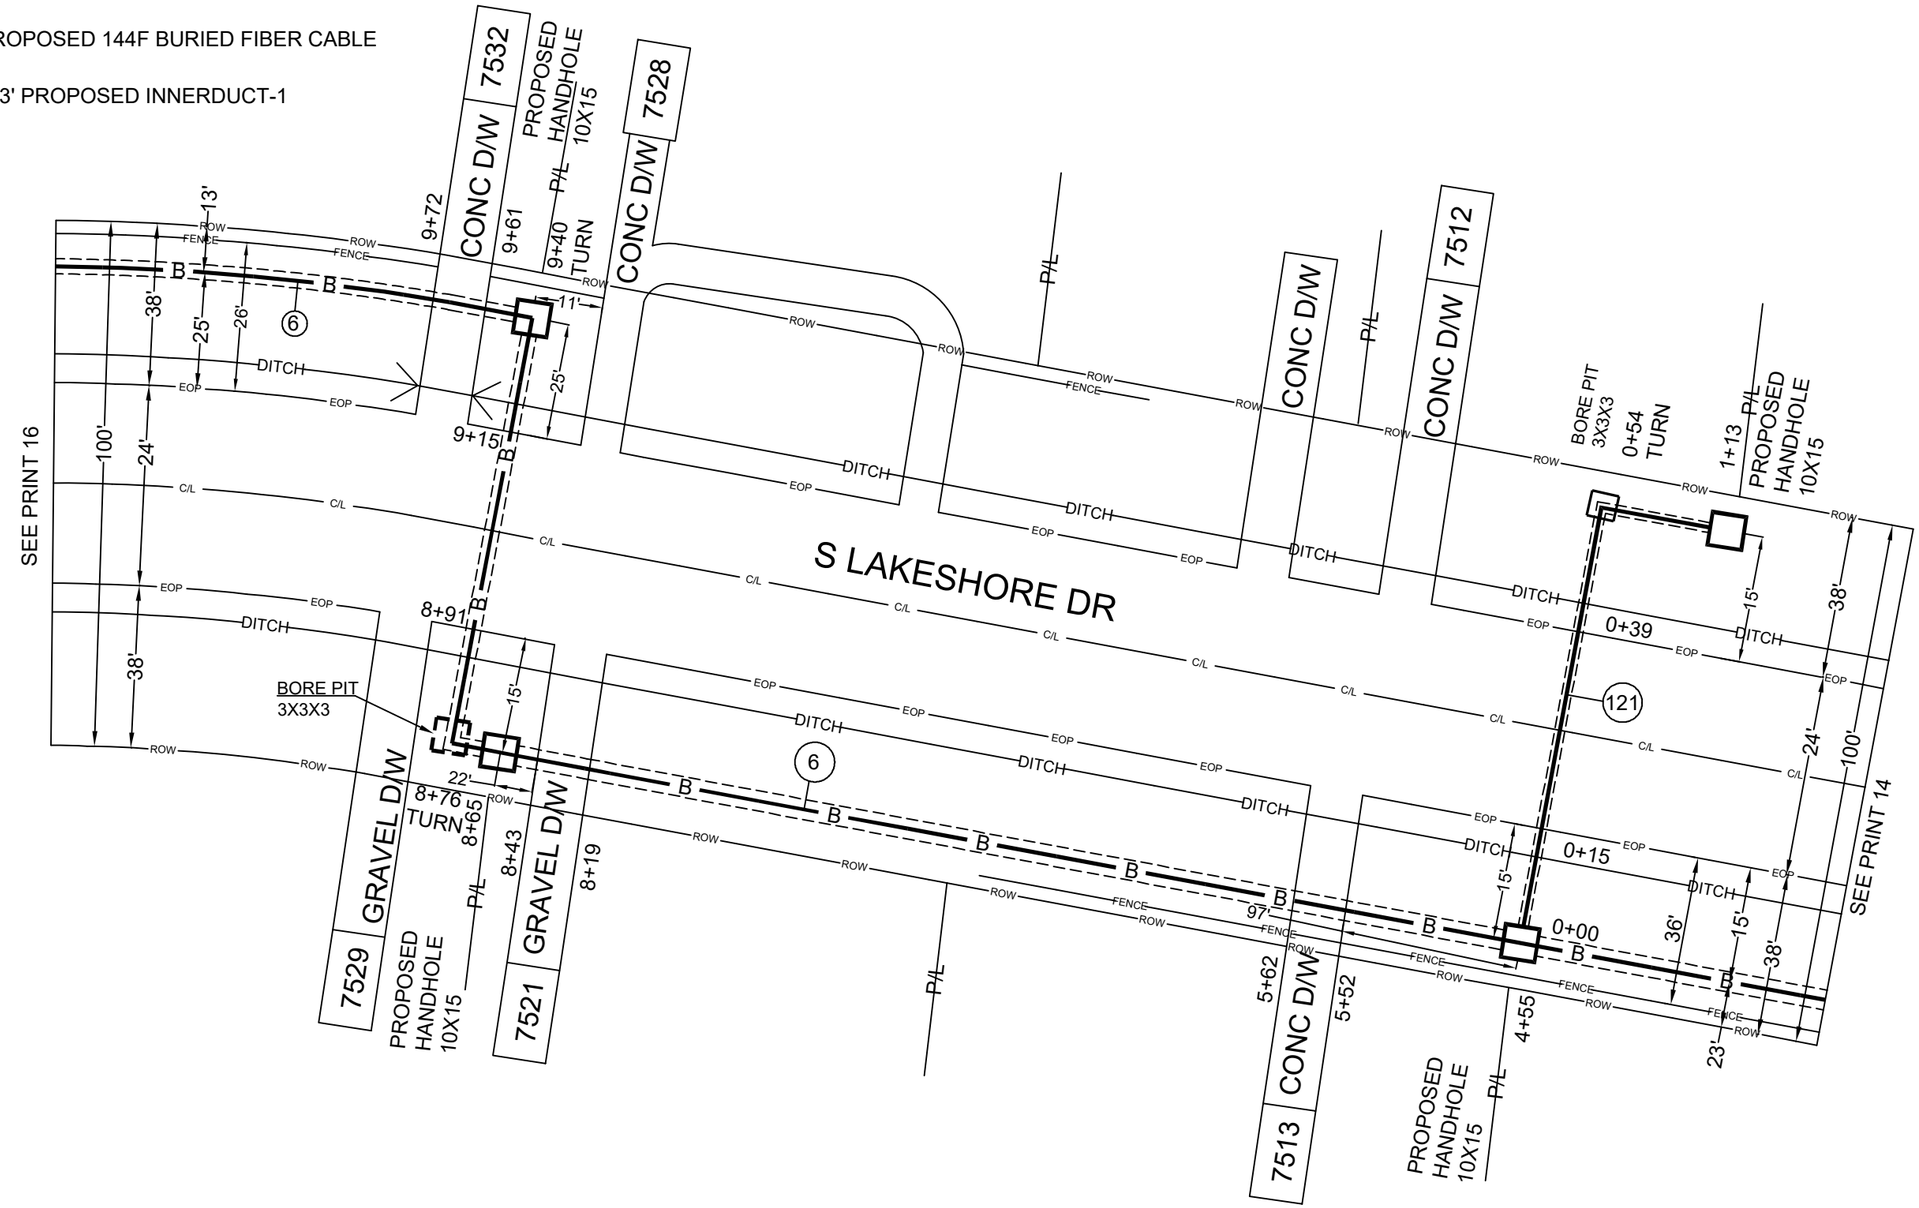

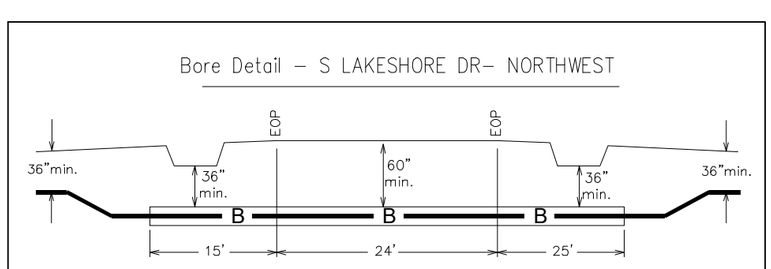

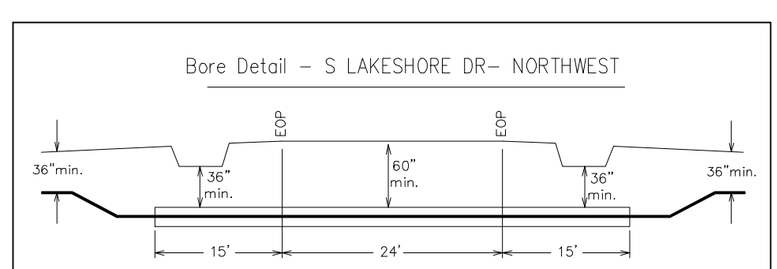

BORE DEPTH 36" MINIMUM

DRAWING NOT TO SCALE

ADDRESS: 7513 S LAKESHORE DR		
PARISH: CADDO		
PROJECT# A056BEV/A056BEX		DATE SVC REQ'D 12/30/2025
NPANNX 318631	GEO LOC K4503	CLLI shptlaqb
PRIMARY ENGR : COREY WHITTEN		
ENGR .ID: WW0622		
PHONE #: 985-273-2718		PRINT: 15 OF 35

AT&T Proprietary (Internal Use Only.) Not for use disclosure outside of AT&T companies except under written agreement.

(6) PROPOSED 144F BURIED FIBER CABLE

(7) PROPOSED 144F BURIED FIBER CABLE

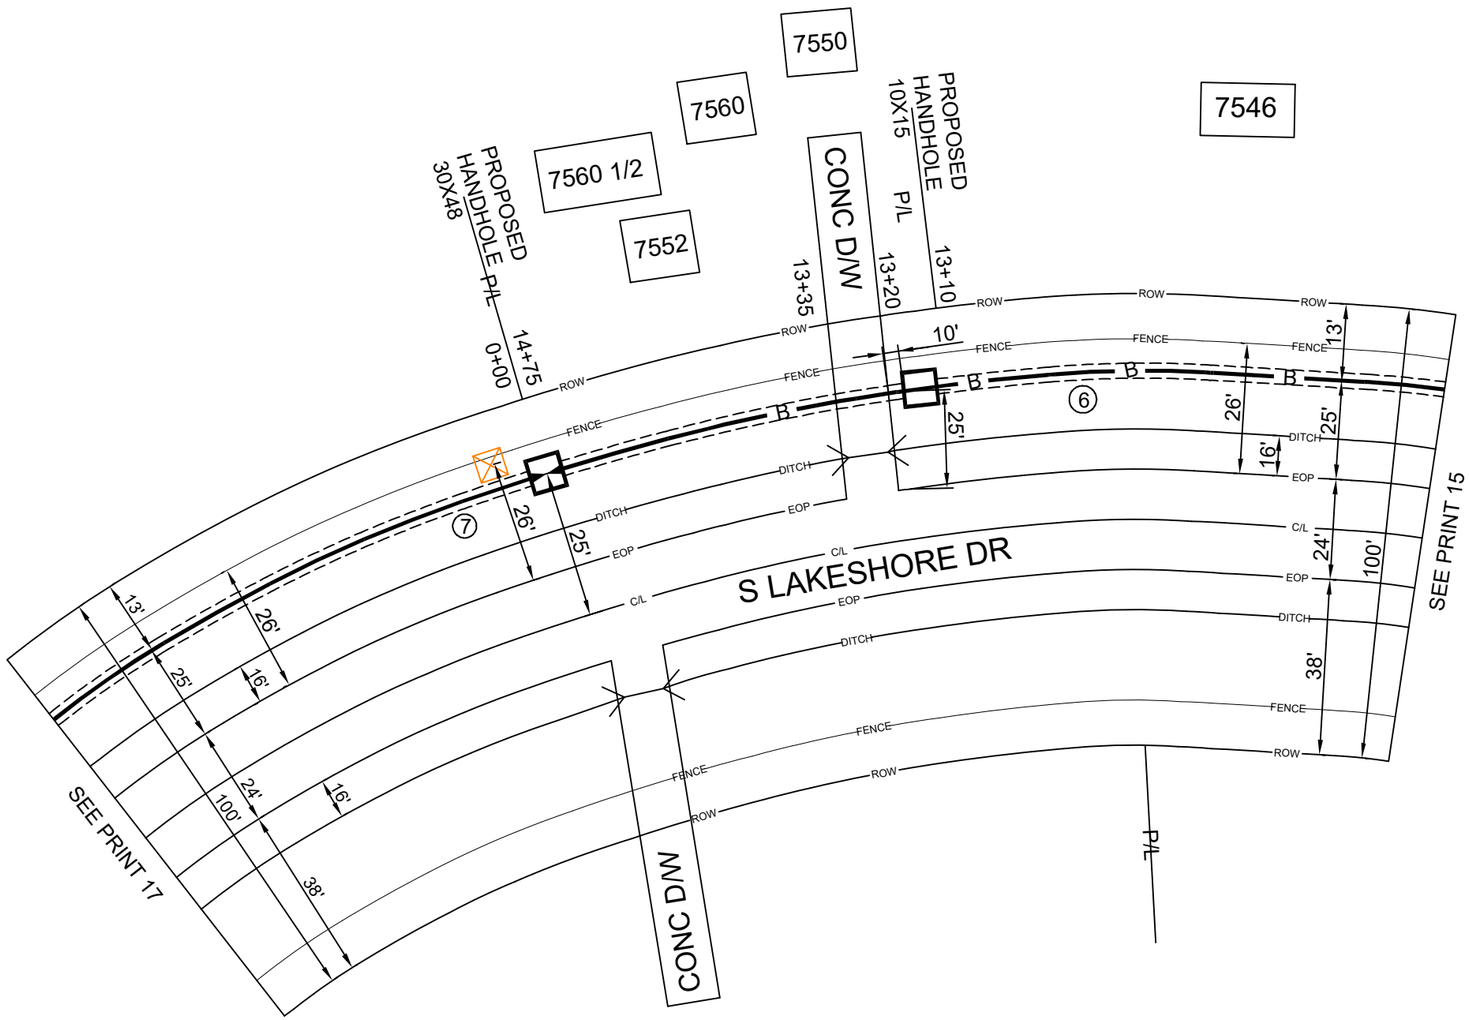

BORE DEPTH 36" MINIMUM

DRAWING NOT TO SCALE

ADDRESS:	7552 S LAKESHORE DR
PARISH:	CADDO
PROJECT#	A056BEV/A056BEX
DATE SVC REQ'D	12/30/2025
NPANNX	318631
GEO LOC	K4503
CLLI	shptlaqb
PRIMARY ENGR :	COREY WHITTEN
ENGR .ID:	WW0622
PHONE #:	985-273-2718
PRINT:	16 OF 35

AT&T Proprietary (Internal Use Only.) Not for use disclosure outside of AT&T companies except under written agreement.

(7) PROPOSED 144F BURIED FIBER CABLE

(231) 59' PROPOSED INNERDUCT 1-1.5

(232) 113' PROPOSED INNERDUCT 1-1.5

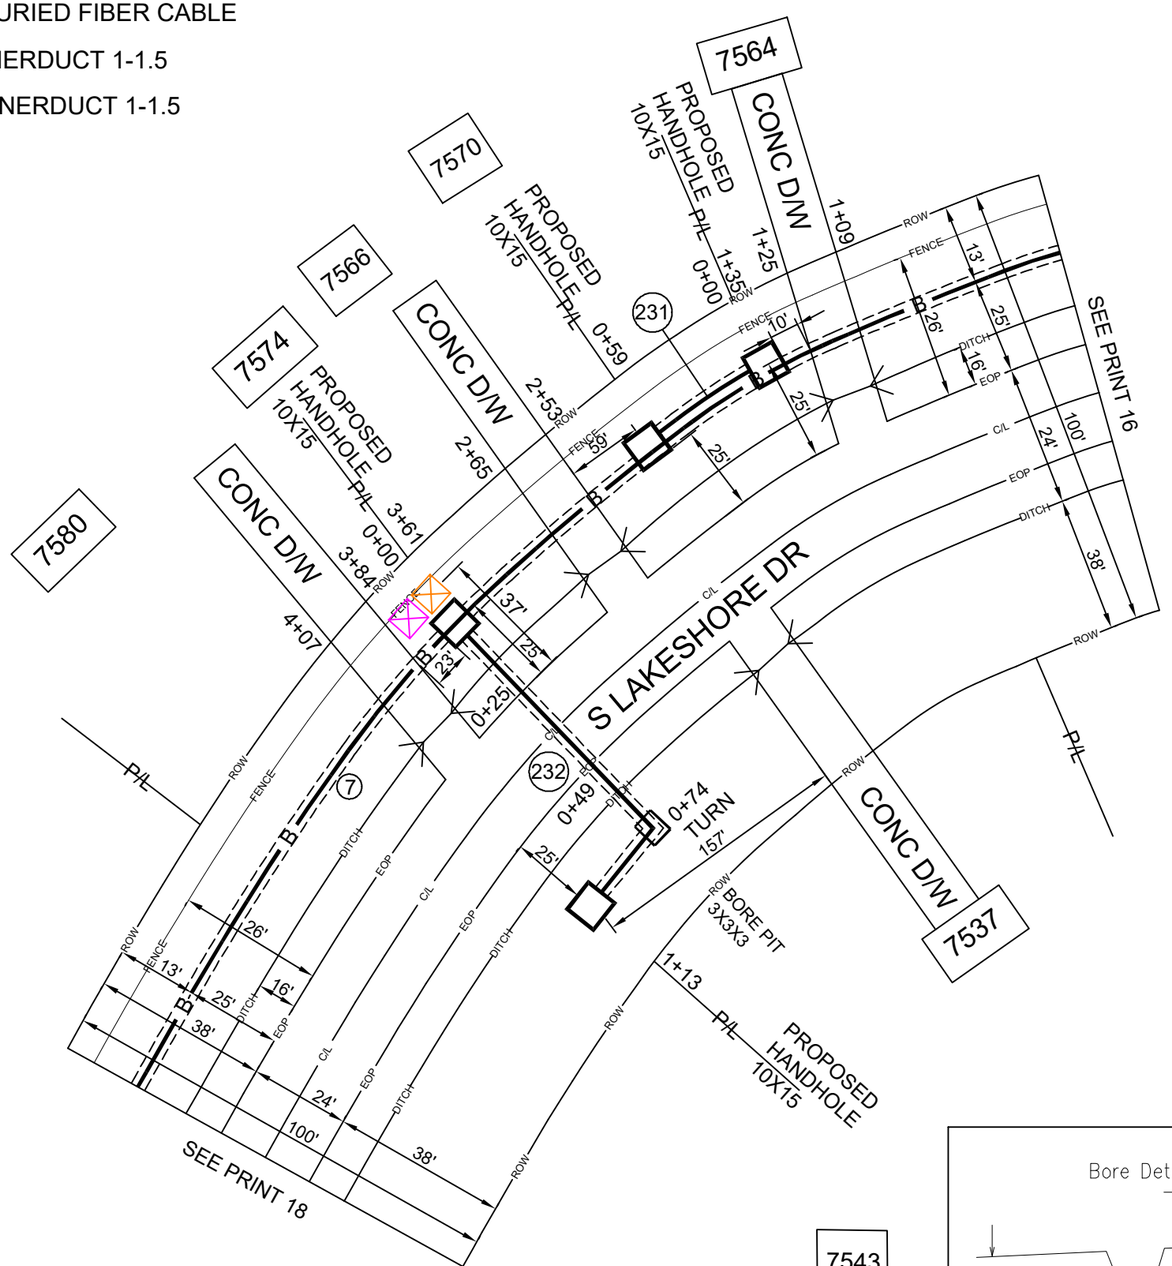

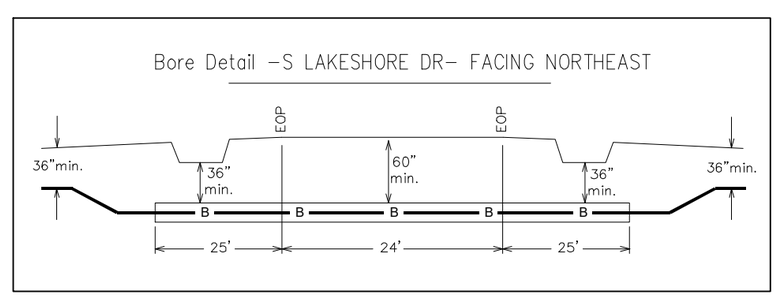

BORE DEPTH 36" MINIMUM

DRAWING NOT TO SCALE

ADDRESS: 7537 S LAKESHORE DR		
PARISH: CADDO		
PROJECT# A056BEV/A056BEX		**DATE SVC REQ'D** 12/30/2025
NPANNX 318631	**GEO LOC** K4503	**CLLI** shptlaqb
PRIMARY ENGR : COREY WHITTEN		
ENGR .ID: WW0622		
PHONE #: 985-273-2718		**PRINT:** 17 OF 35

AT&T Proprietary (Internal Use Only.) Not for use disclosure outside of AT&T companies except under written agreement.

(7) PROPOSED 144F BURIED FIBER CABLE

(241) 160' PROPOSED INNERDUCT 1-1.5

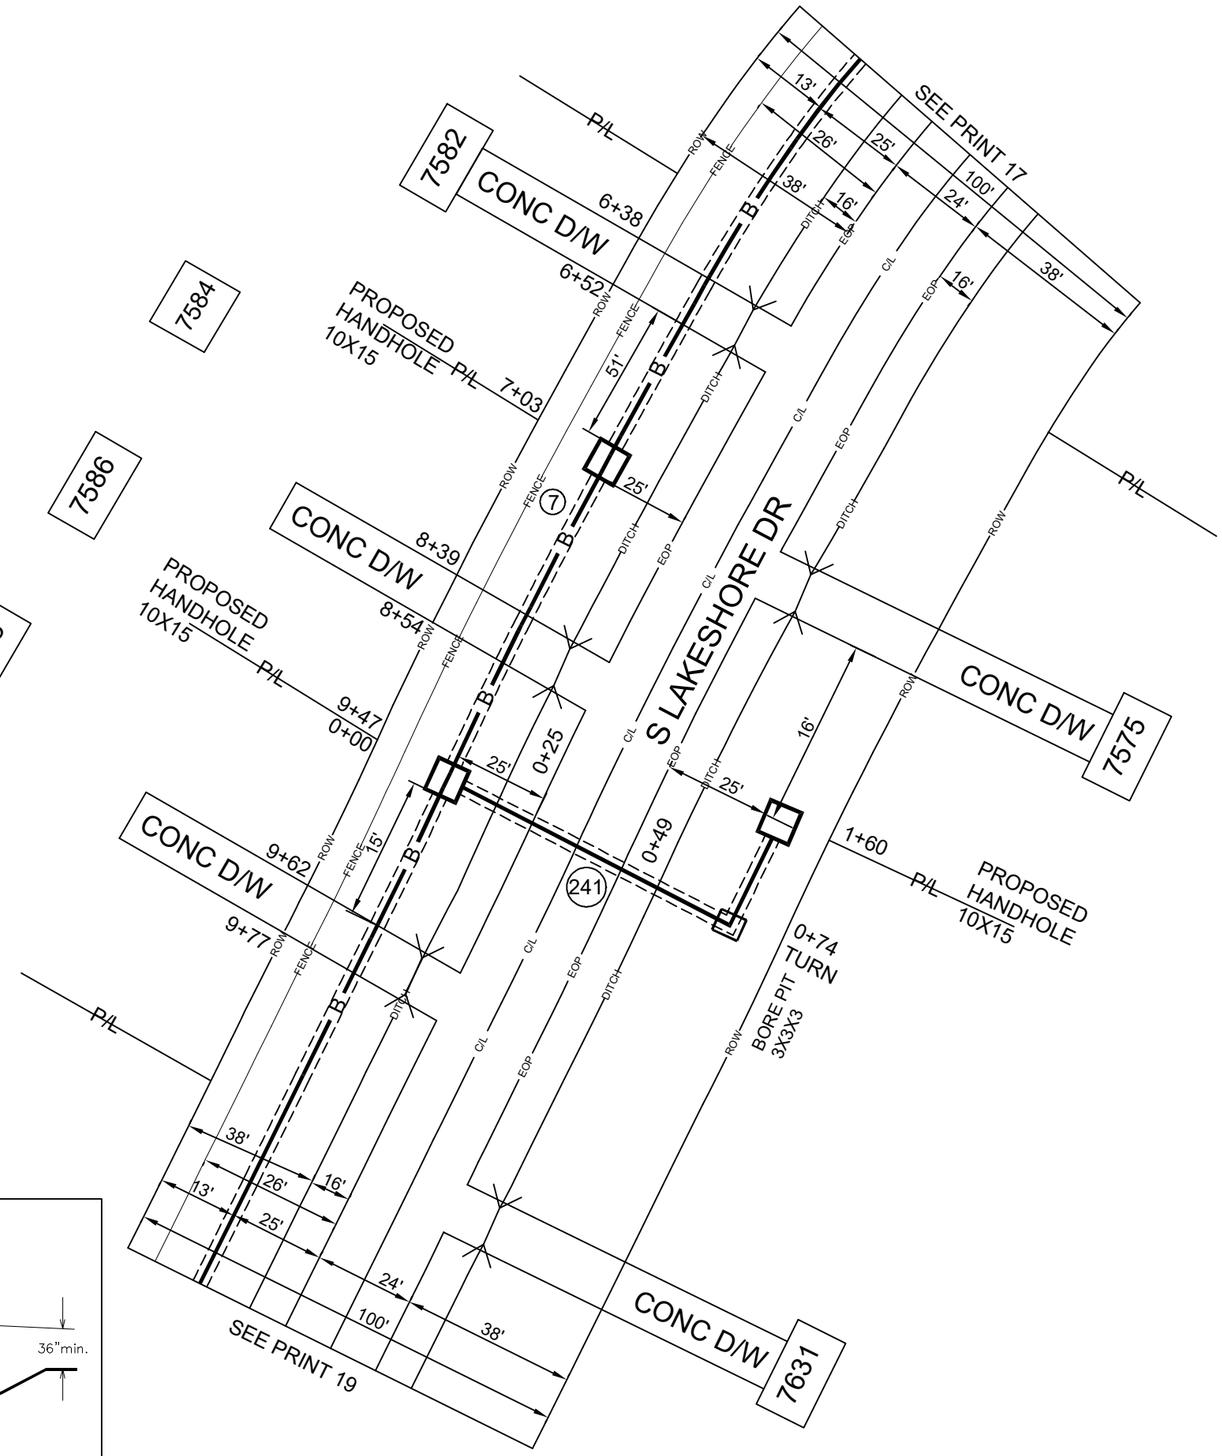

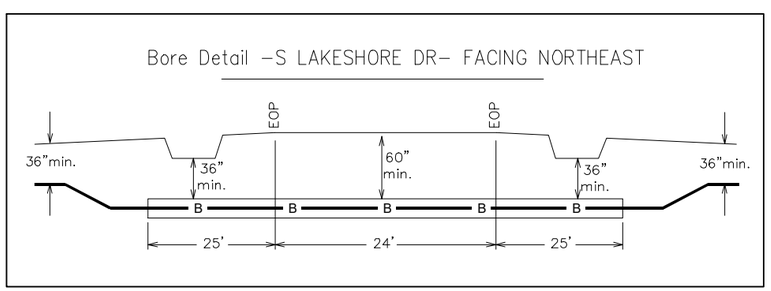

N

BORE DEPTH 36" MINIMUM

DRAWING NOT TO SCALE

ADDRESS: 7588 S LAKESHORE DR		
PARISH: CADDO		
PROJECT# A056BEV/A056BEX		DATE SVC REQ'D 12/30/2025
NPANNX 318631	GEO LOC K4503	CLLI shptlaqb
PRIMARY ENGR : COREY WHITTEN		
ENGR .ID: WW0622		
PHONE #: 985-273-2718		PRINT: 18 OF 35

AT&T Proprietary (Internal Use Only.) Not for use disclosure outside of AT&T companies except under written agreement.

(7) PROPOSED 144F BURIED FIBER CABLE

(252) 53' PROPOSED INNERDUCT 1-1.5

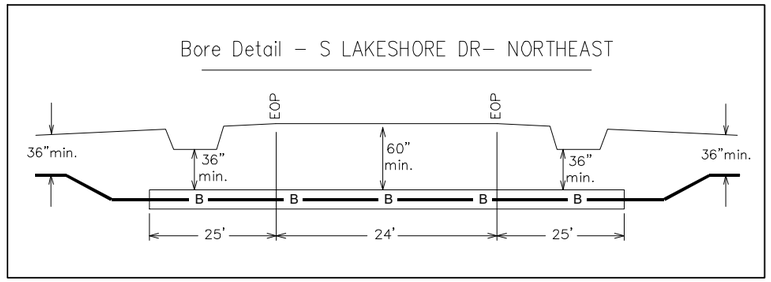

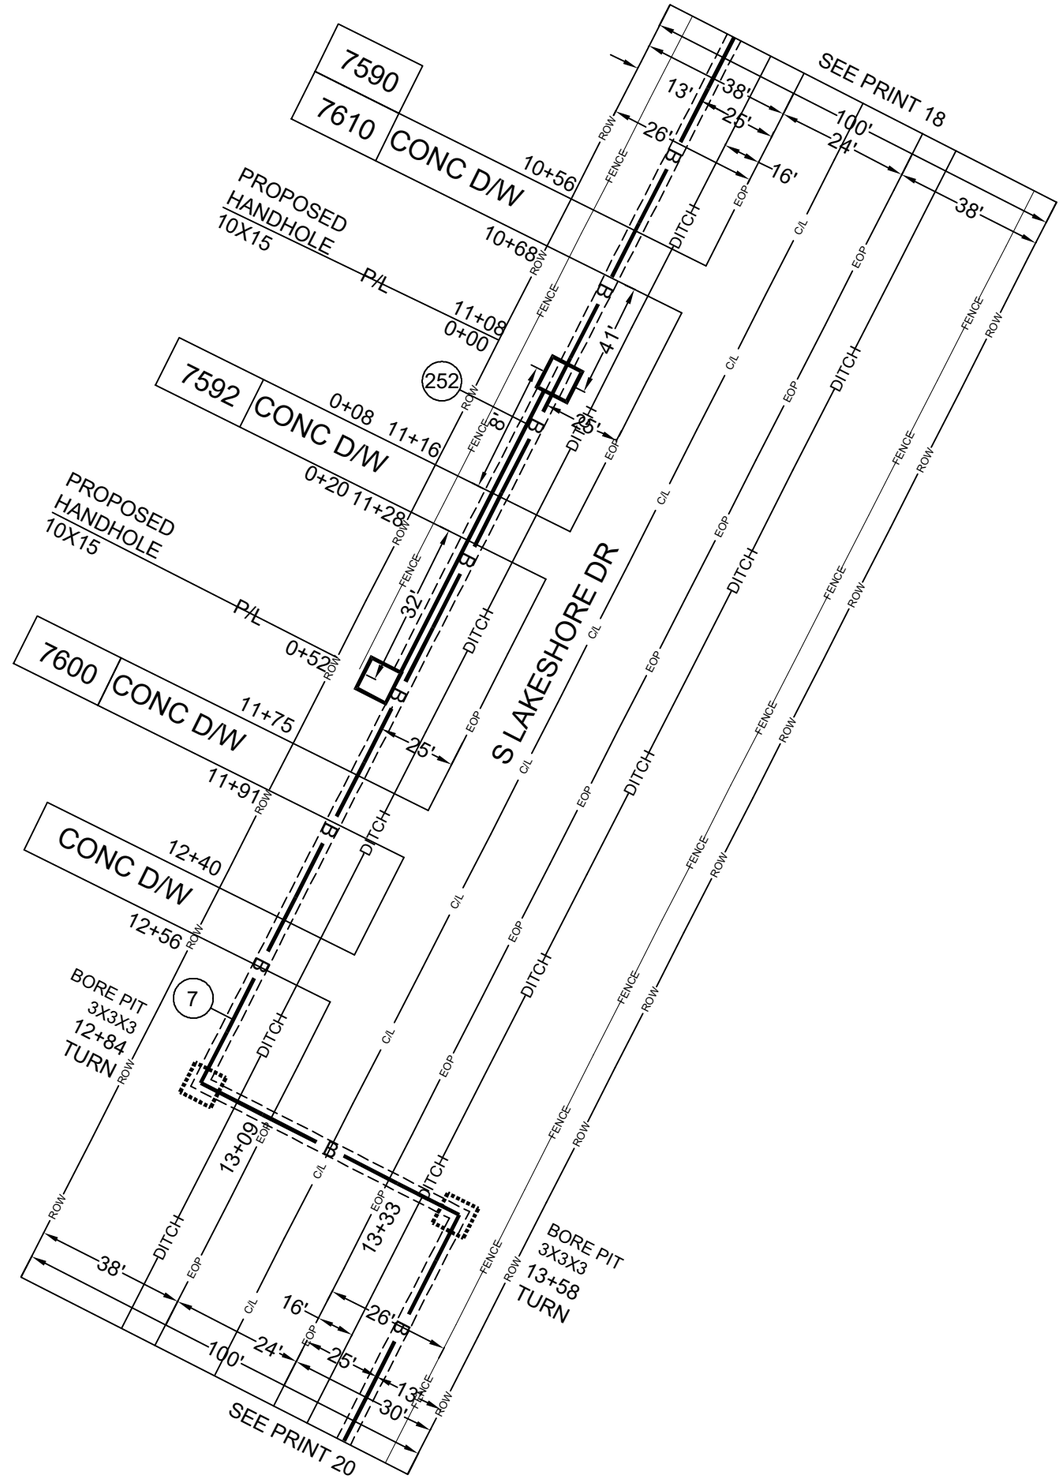

N

BORE DEPTH 36" MINIMUM

DRAWING NOT TO SCALE

ADDRESS:	7600 S LAKESHORE DR
PARISH:	CADDO
PROJECT# A056BEV/A056BEX	DATE SVC REQ'D 12/30/2025
NPANNX 318631 / GEO LOC K4503	CLLI shptlaqb
PRIMARY ENGR :	COREY WHITTEN
ENGR .ID:	WW0622
PHONE #: 985-273-2718	PRINT: 19 OF 35

AT&T Proprietary (Internal Use Only.) Not for use disclosure outside of AT&T companies except under written agreement.

7 PROPOSED 144F BURIED FIBER CABLE

8 PROPOSED 48F BURIED FIBER CABLE

11 PROPOSED 24F BURIED FIBER CABLE

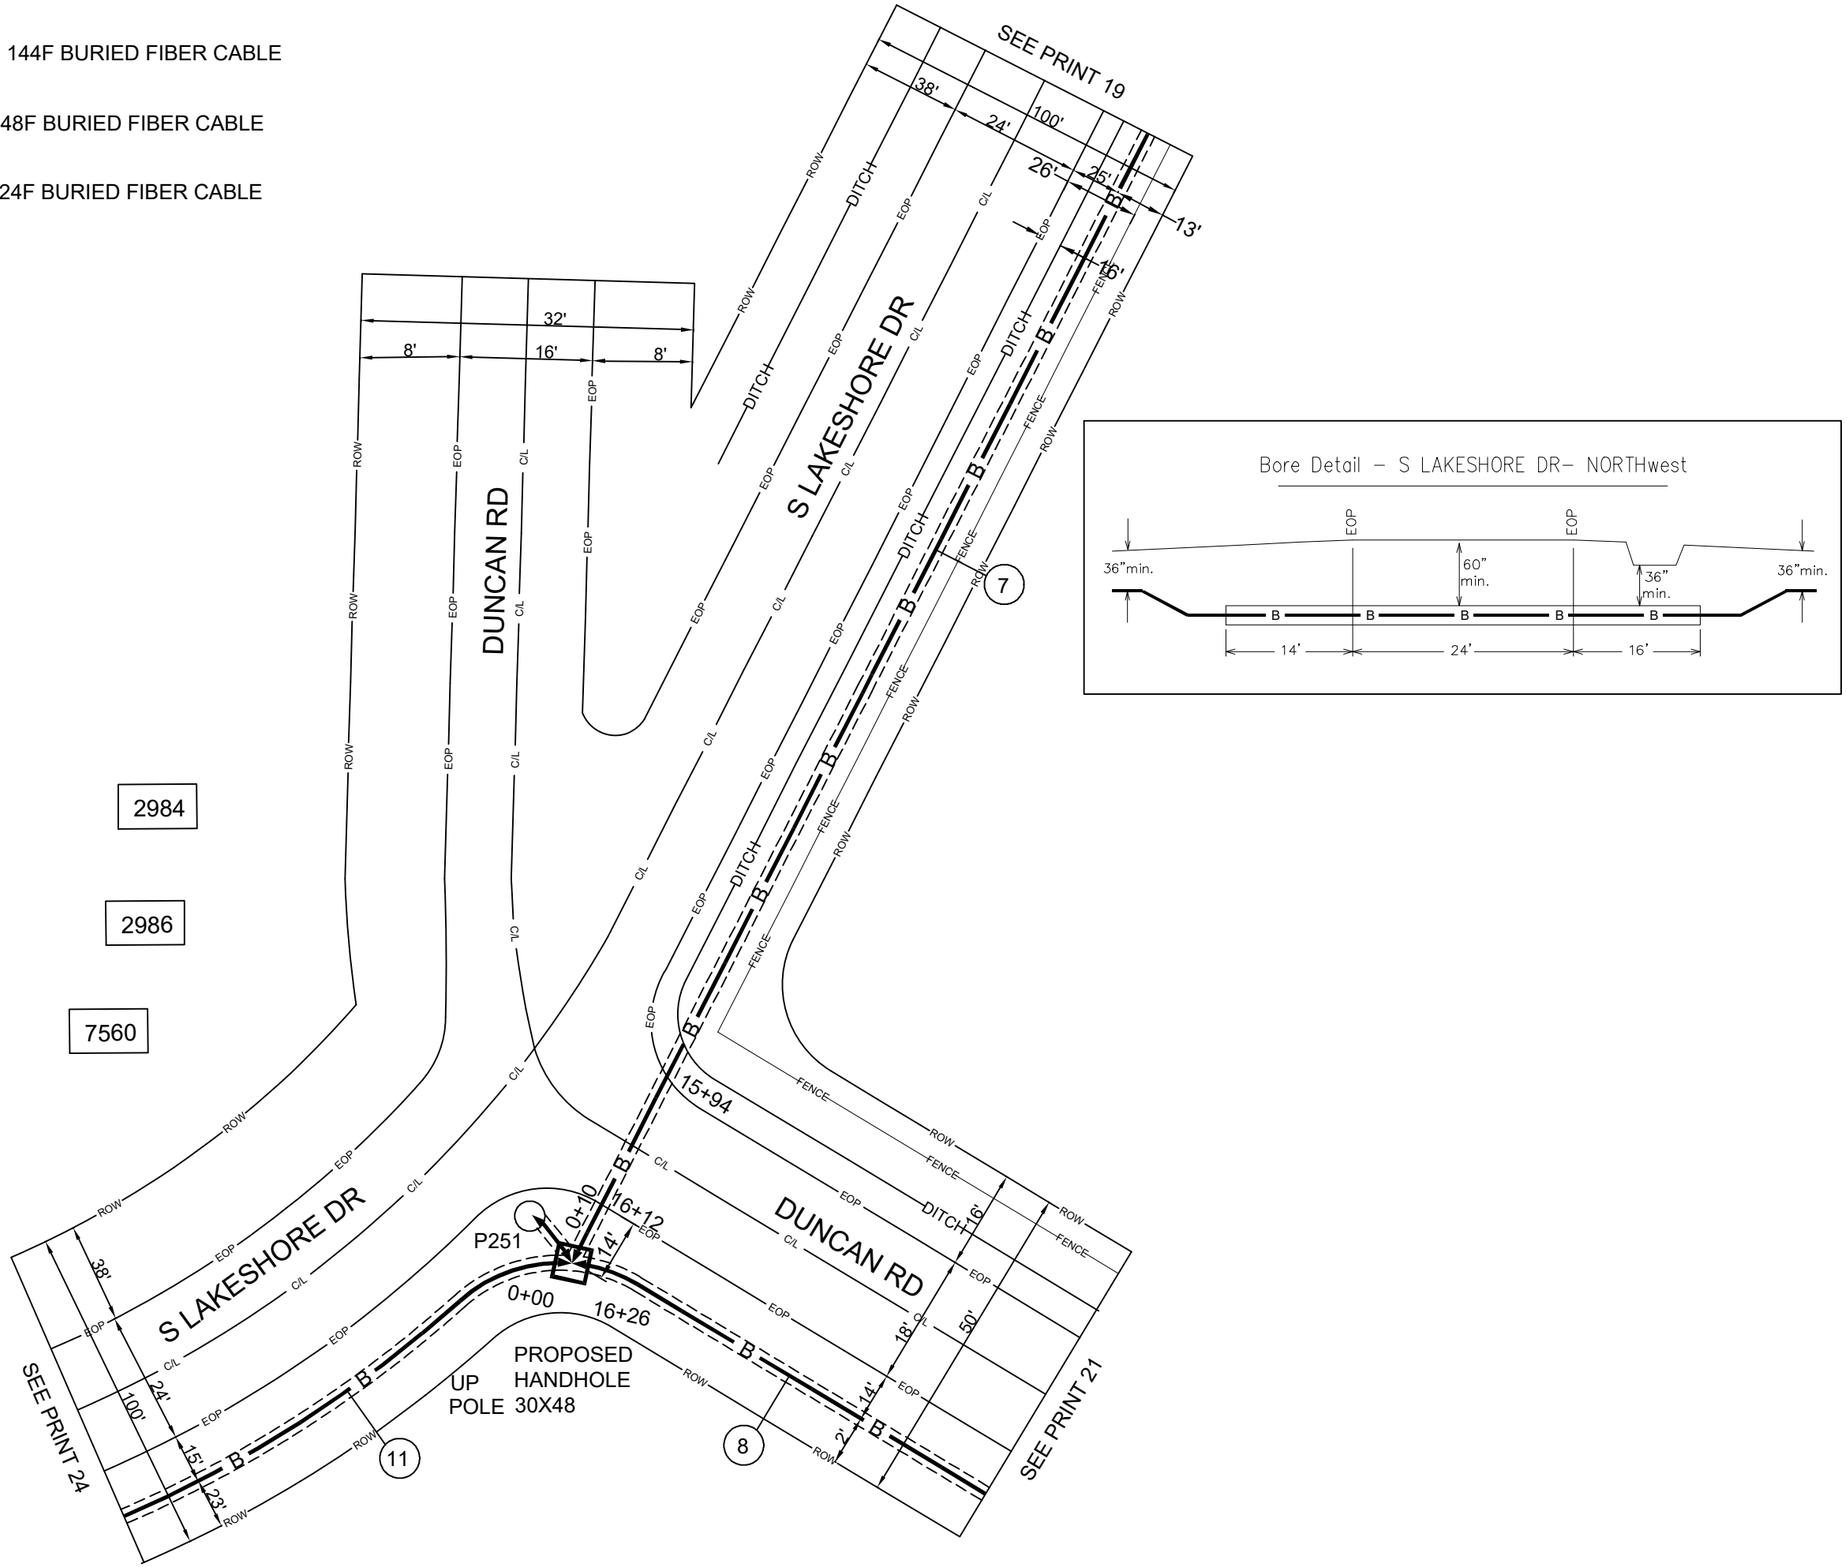

BORE DEPTH 36" MINIMUM

DRAWING NOT TO SCALE

ADDRESS: 2984 DUNCAN RD		
PARISH: CADDO		
PROJECT# A056BEV/A056BEX		DATE SVC REQ'D 12/30/2025
NPANNX 318631	GEO LOC K4503	CLLI shptlaqb
PRIMARY ENGR : COREY WHITTEN		
ENGR .ID: WW0622		
PHONE #: 985-273-2718		PRINT: 20 OF 35

AT&T Proprietary (Internal Use Only.) Not for use disclosure outside of AT&T companies except under written agreement.

(8) PROPOSED 48F BURIED FIBER CABLE

(261) 190' PROPOSED INNERDUCT 1-1.5

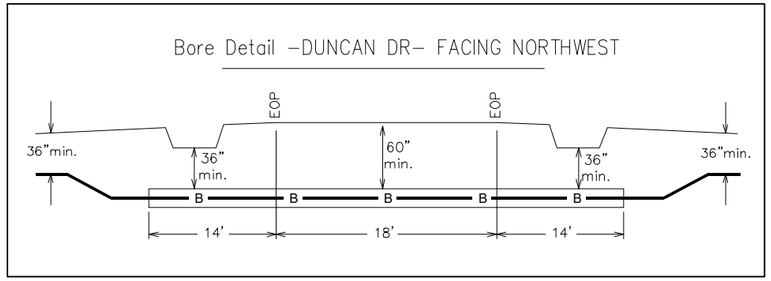

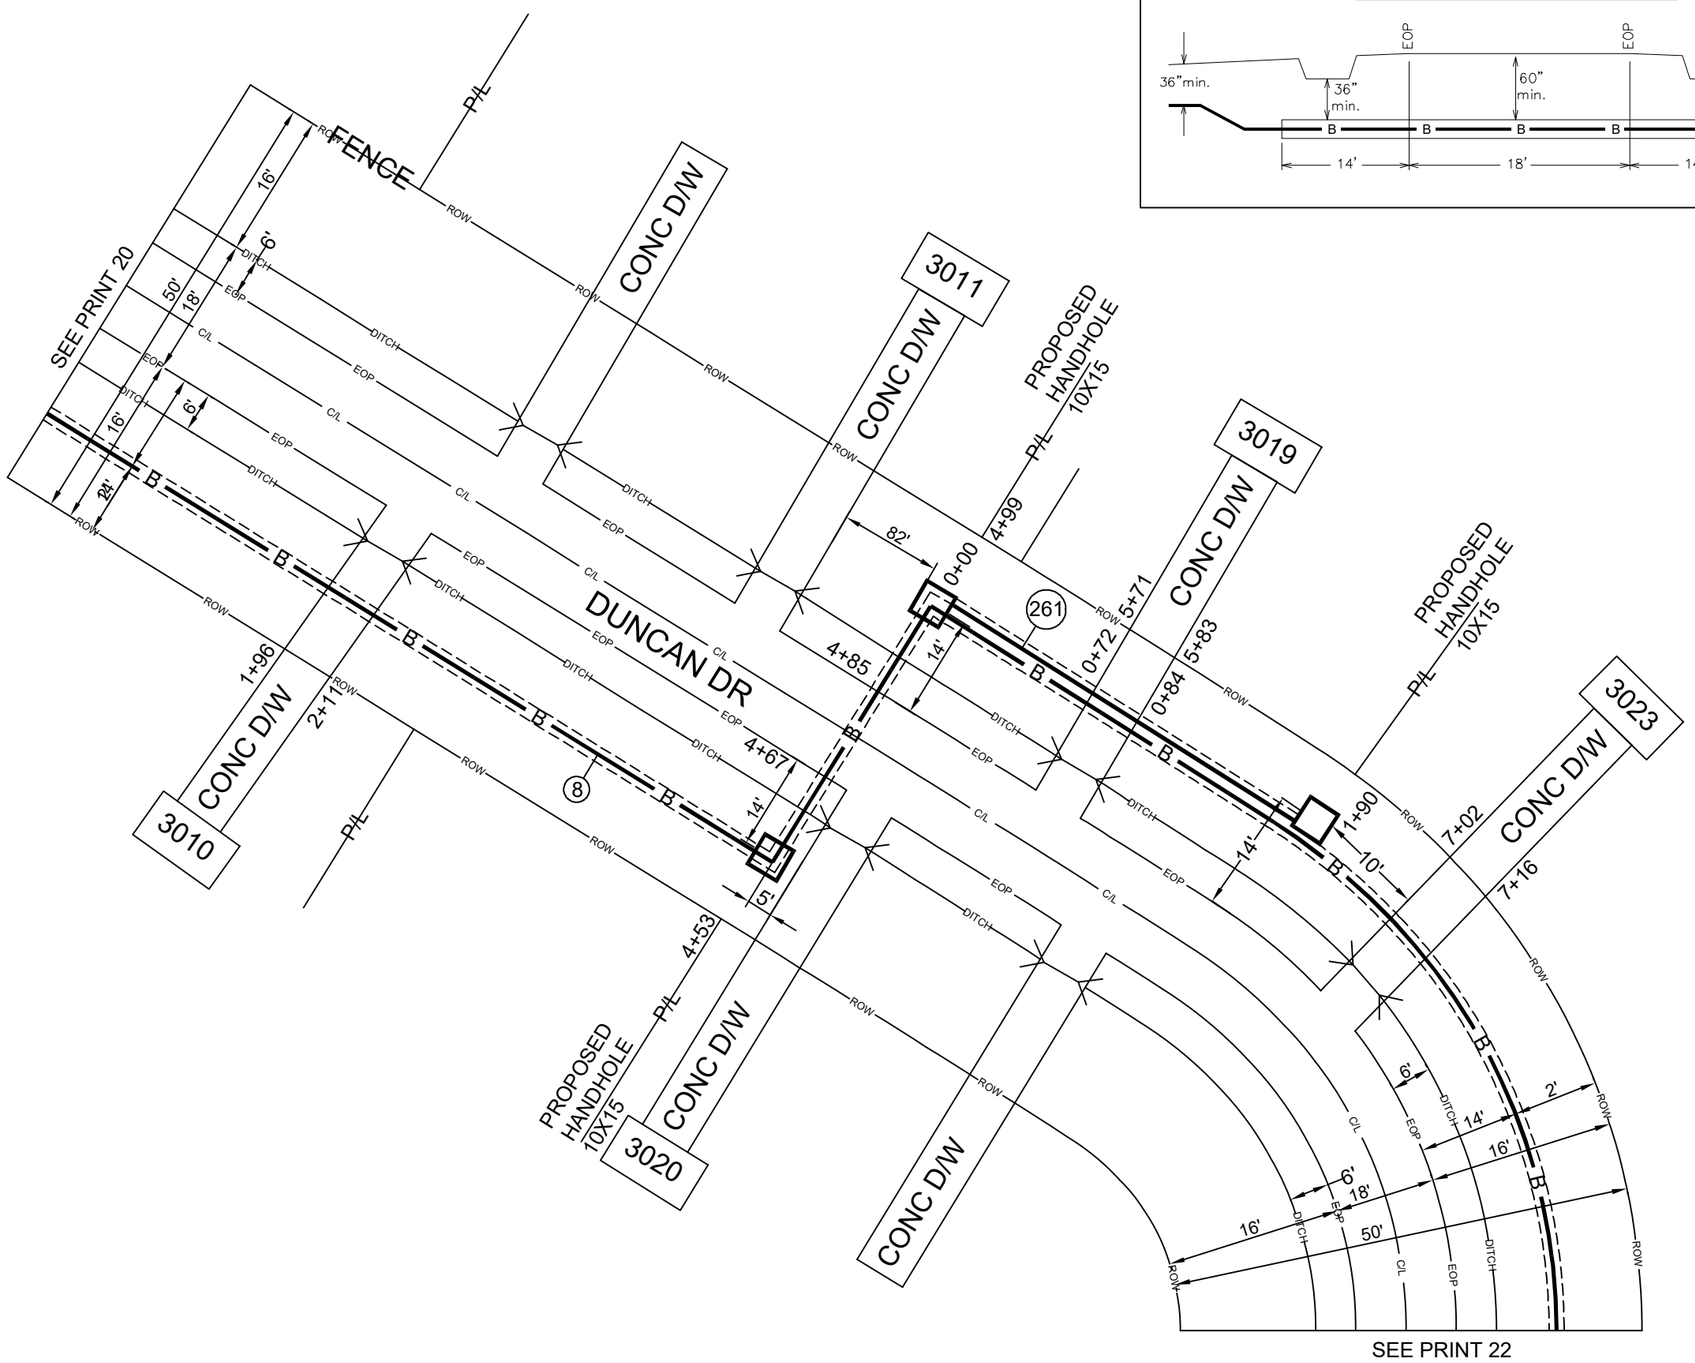

BORE DEPTH 36" MINIMUM

DRAWING NOT TO SCALE

ADDRESS: 3011 DUNCAN RD		
PARISH: CADDO		
PROJECT# A056BEV/A056BEX		DATE SVC REQ'D 12/30/2025
NPANNX 318631	GEO LOC K4503	CLLI shptlaqb
PRIMARY ENGR : COREY WHITTEN		
ENGR .ID: WW0622		
PHONE #: 985-273-2718		PRINT: 21 OF 35

AT&T Proprietary (Internal Use Only.) Not for use disclosure outside of AT&T companies except under written agreement.

(9) PROPOSED 24F BURIED FIBER CABLE

(8) PROPOSED 48F BURIED FIBER CABLE

(271) 46' PROPOSED INNERDUCT 1-1.5

(272) 46' PROPOSED INNERDUCT 1-1.5

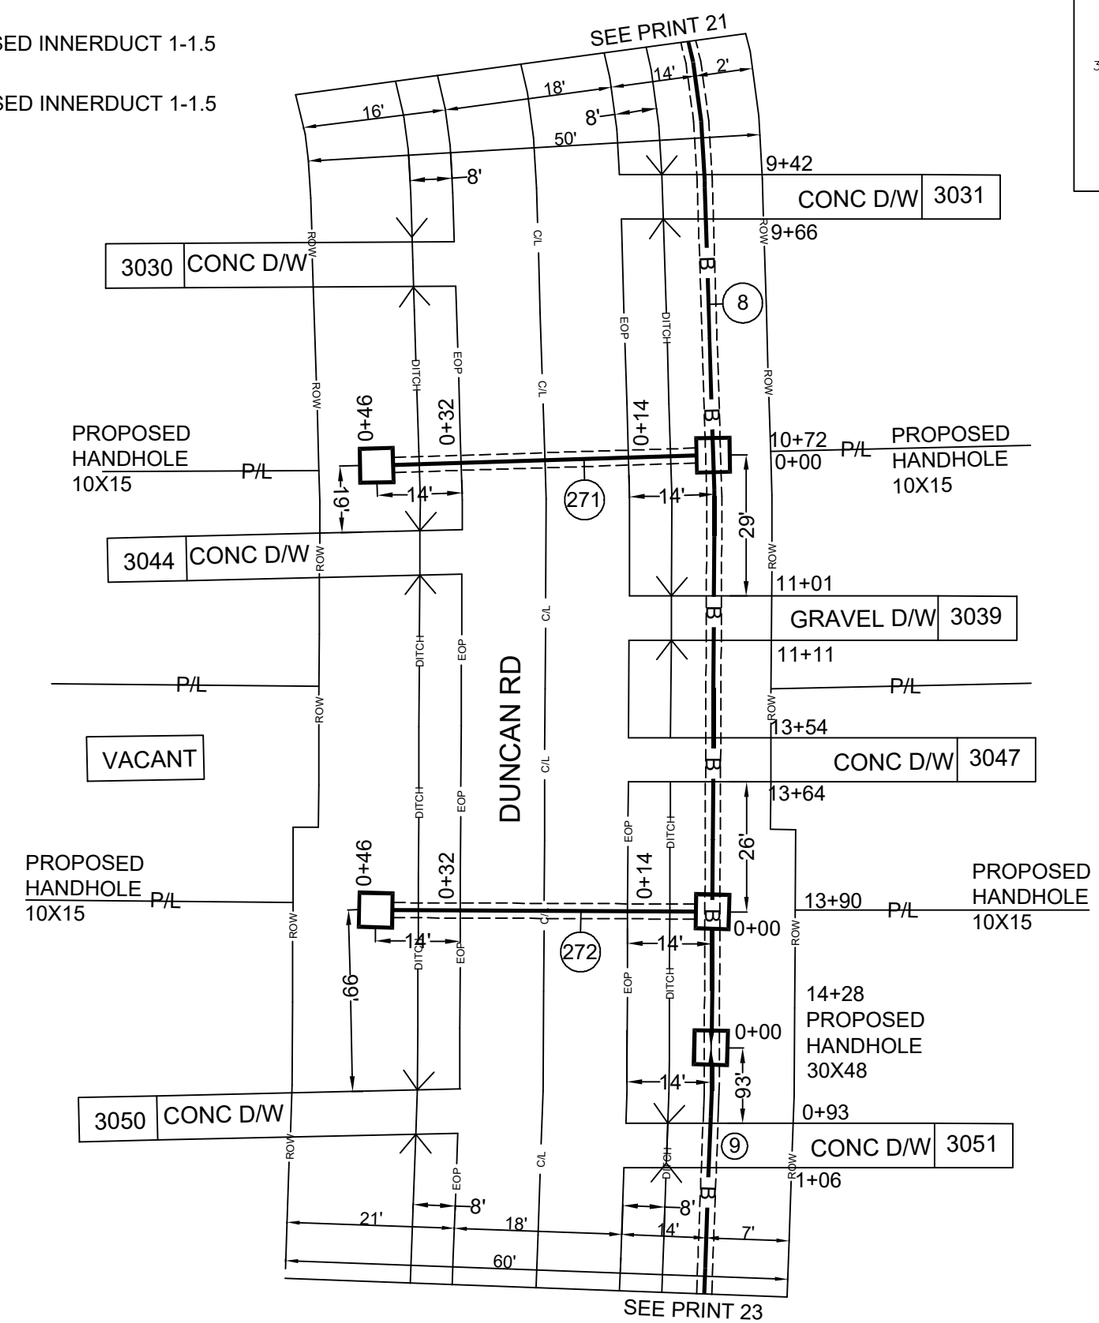

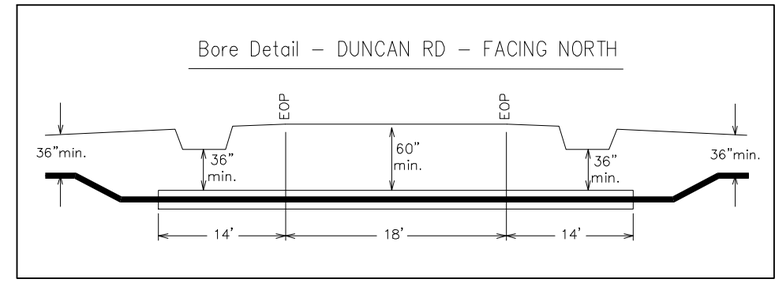

N

BORE DEPTH 36" MINIMUM

DRAWING NOT TO SCALE

ADDRESS:	3047 DUNCAN RD
PARISH:	CADDO
PROJECT# A056BEV/A056BEX	DATE SVC REQ'D 12/30/2025
NPANNX 318631 / GEO LOC K4503	CLLI shptlaqb
PRIMARY ENGR :	COREY WHITTEN
ENGR .ID:	WW0622
PHONE #: 985-273-2718	PRINT: 22 OF 35

AT&T Proprietary (Internal Use Only.) Not for use disclosure outside of AT&T companies except under written agreement.

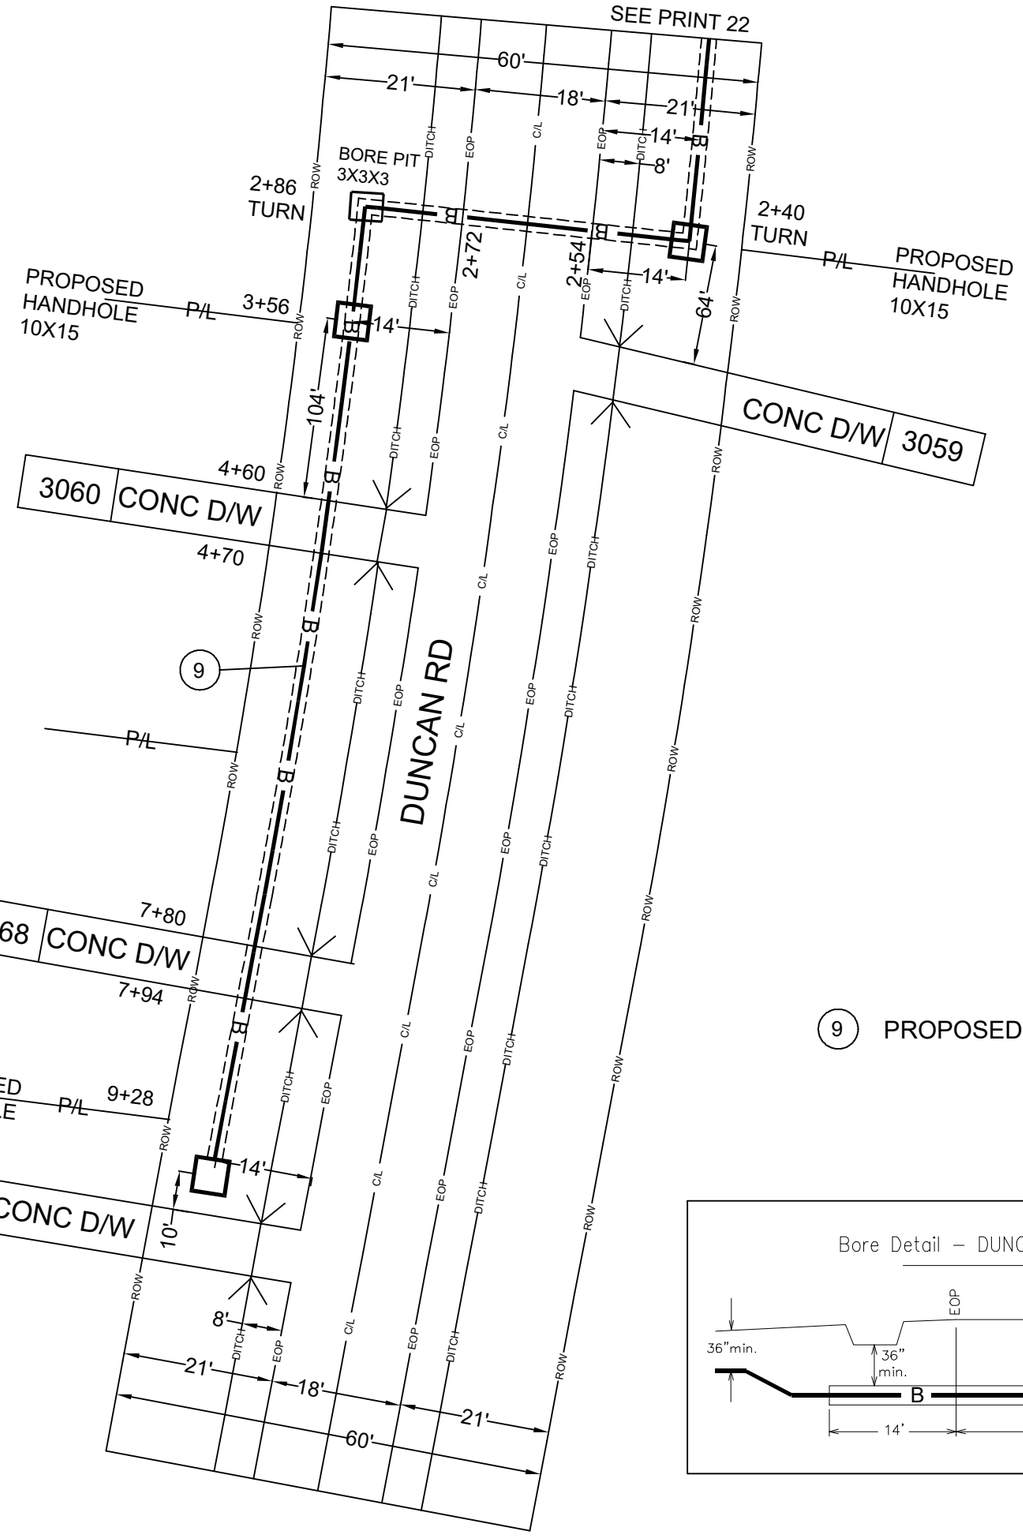

9 PROPOSED 24F BURIED FIBER CABLE

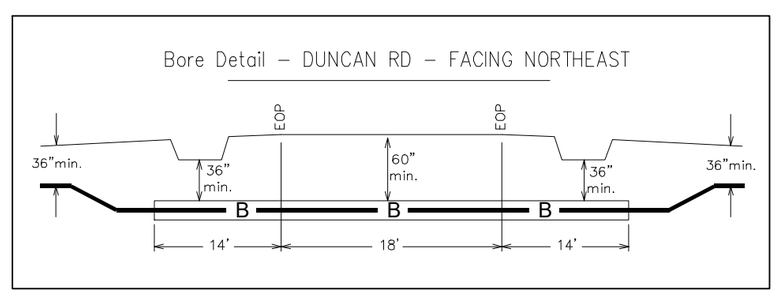

BORE DEPTH 36" MINIMUM

DRAWING NOT TO SCALE

ADDRESS: 3068 DUNCAN RD		
PARISH: CADDO		
PROJECT# A056BEV/A056BEX		DATE SVC REQ'D 12/30/2025
NPANNX 318631	GEO LOC K4503	CLLI shptlaqb
PRIMARY ENGR : COREY WHITTEN		
ENGR .ID: WW0622		
PHONE #: 985-273-2718		PRINT: 23 OF 35

AT&T Proprietary (Internal Use Only.) Not for use disclosure outside of AT&T companies except under written agreement.

(11) PROPOSED 24F BURIED FIBER CABLE

(311) 147' PROPOSED INNERDUCT 1-1.5

(312) 107' PROPOSED INNERDUCT 1-1.5

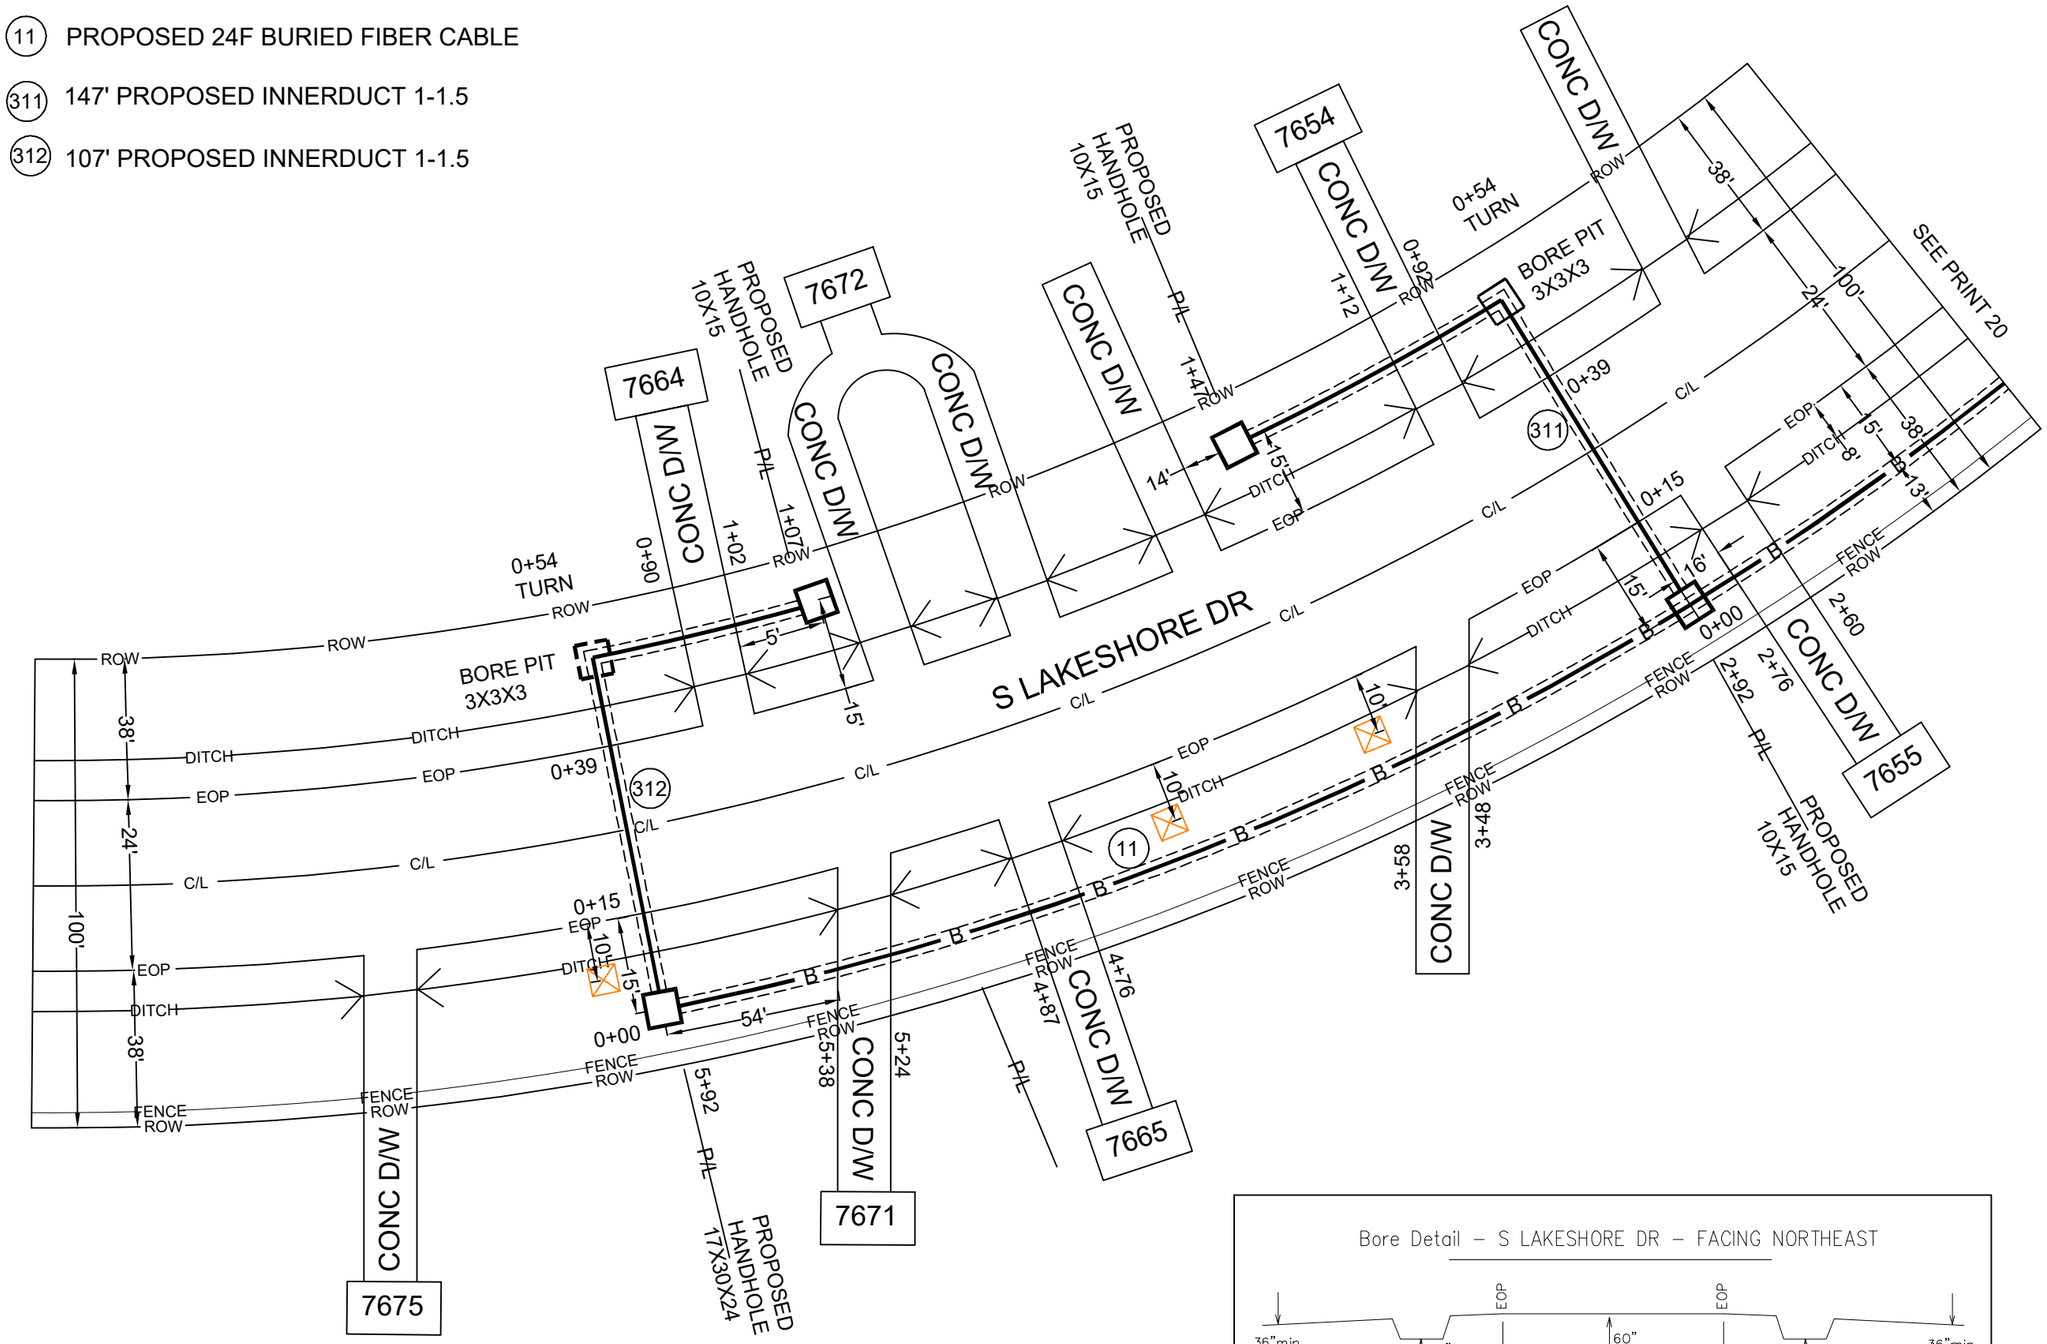

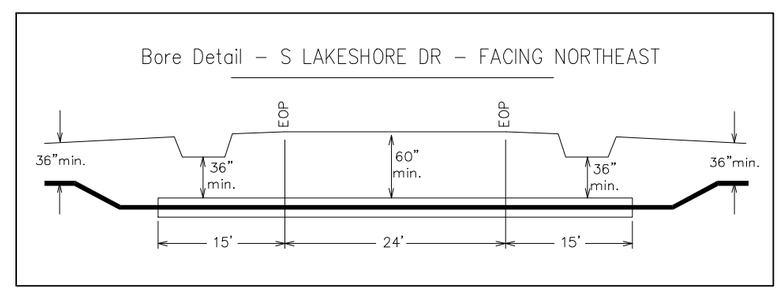

BORE DEPTH 36" MINIMUM

DRAWING NOT TO SCALE

ADDRESS:	7672 S LAKESHORE DR
PARISH:	CADDO
PROJECT# A056BEV/A056BEX	DATE SVC REQ'D 12/30/2025
NPANNX 318631 / GEO LOC K4503	CLLI shptlaqb
PRIMARY ENGR :	COREY WHITTEN
ENGR .ID:	WW0622
PHONE #: 985-273-2718	PRINT: 24 OF 35

AT&T Proprietary (Internal Use Only.) Not for use disclosure outside of AT&T companies except under written agreement.

(16) PROPOSED 72F BURIED FIBER CABLE

(392) 96' PROPOSED INNERDUCT 1-1.5

(393) 104' PROPOSED INNERDUCT 1-1.5

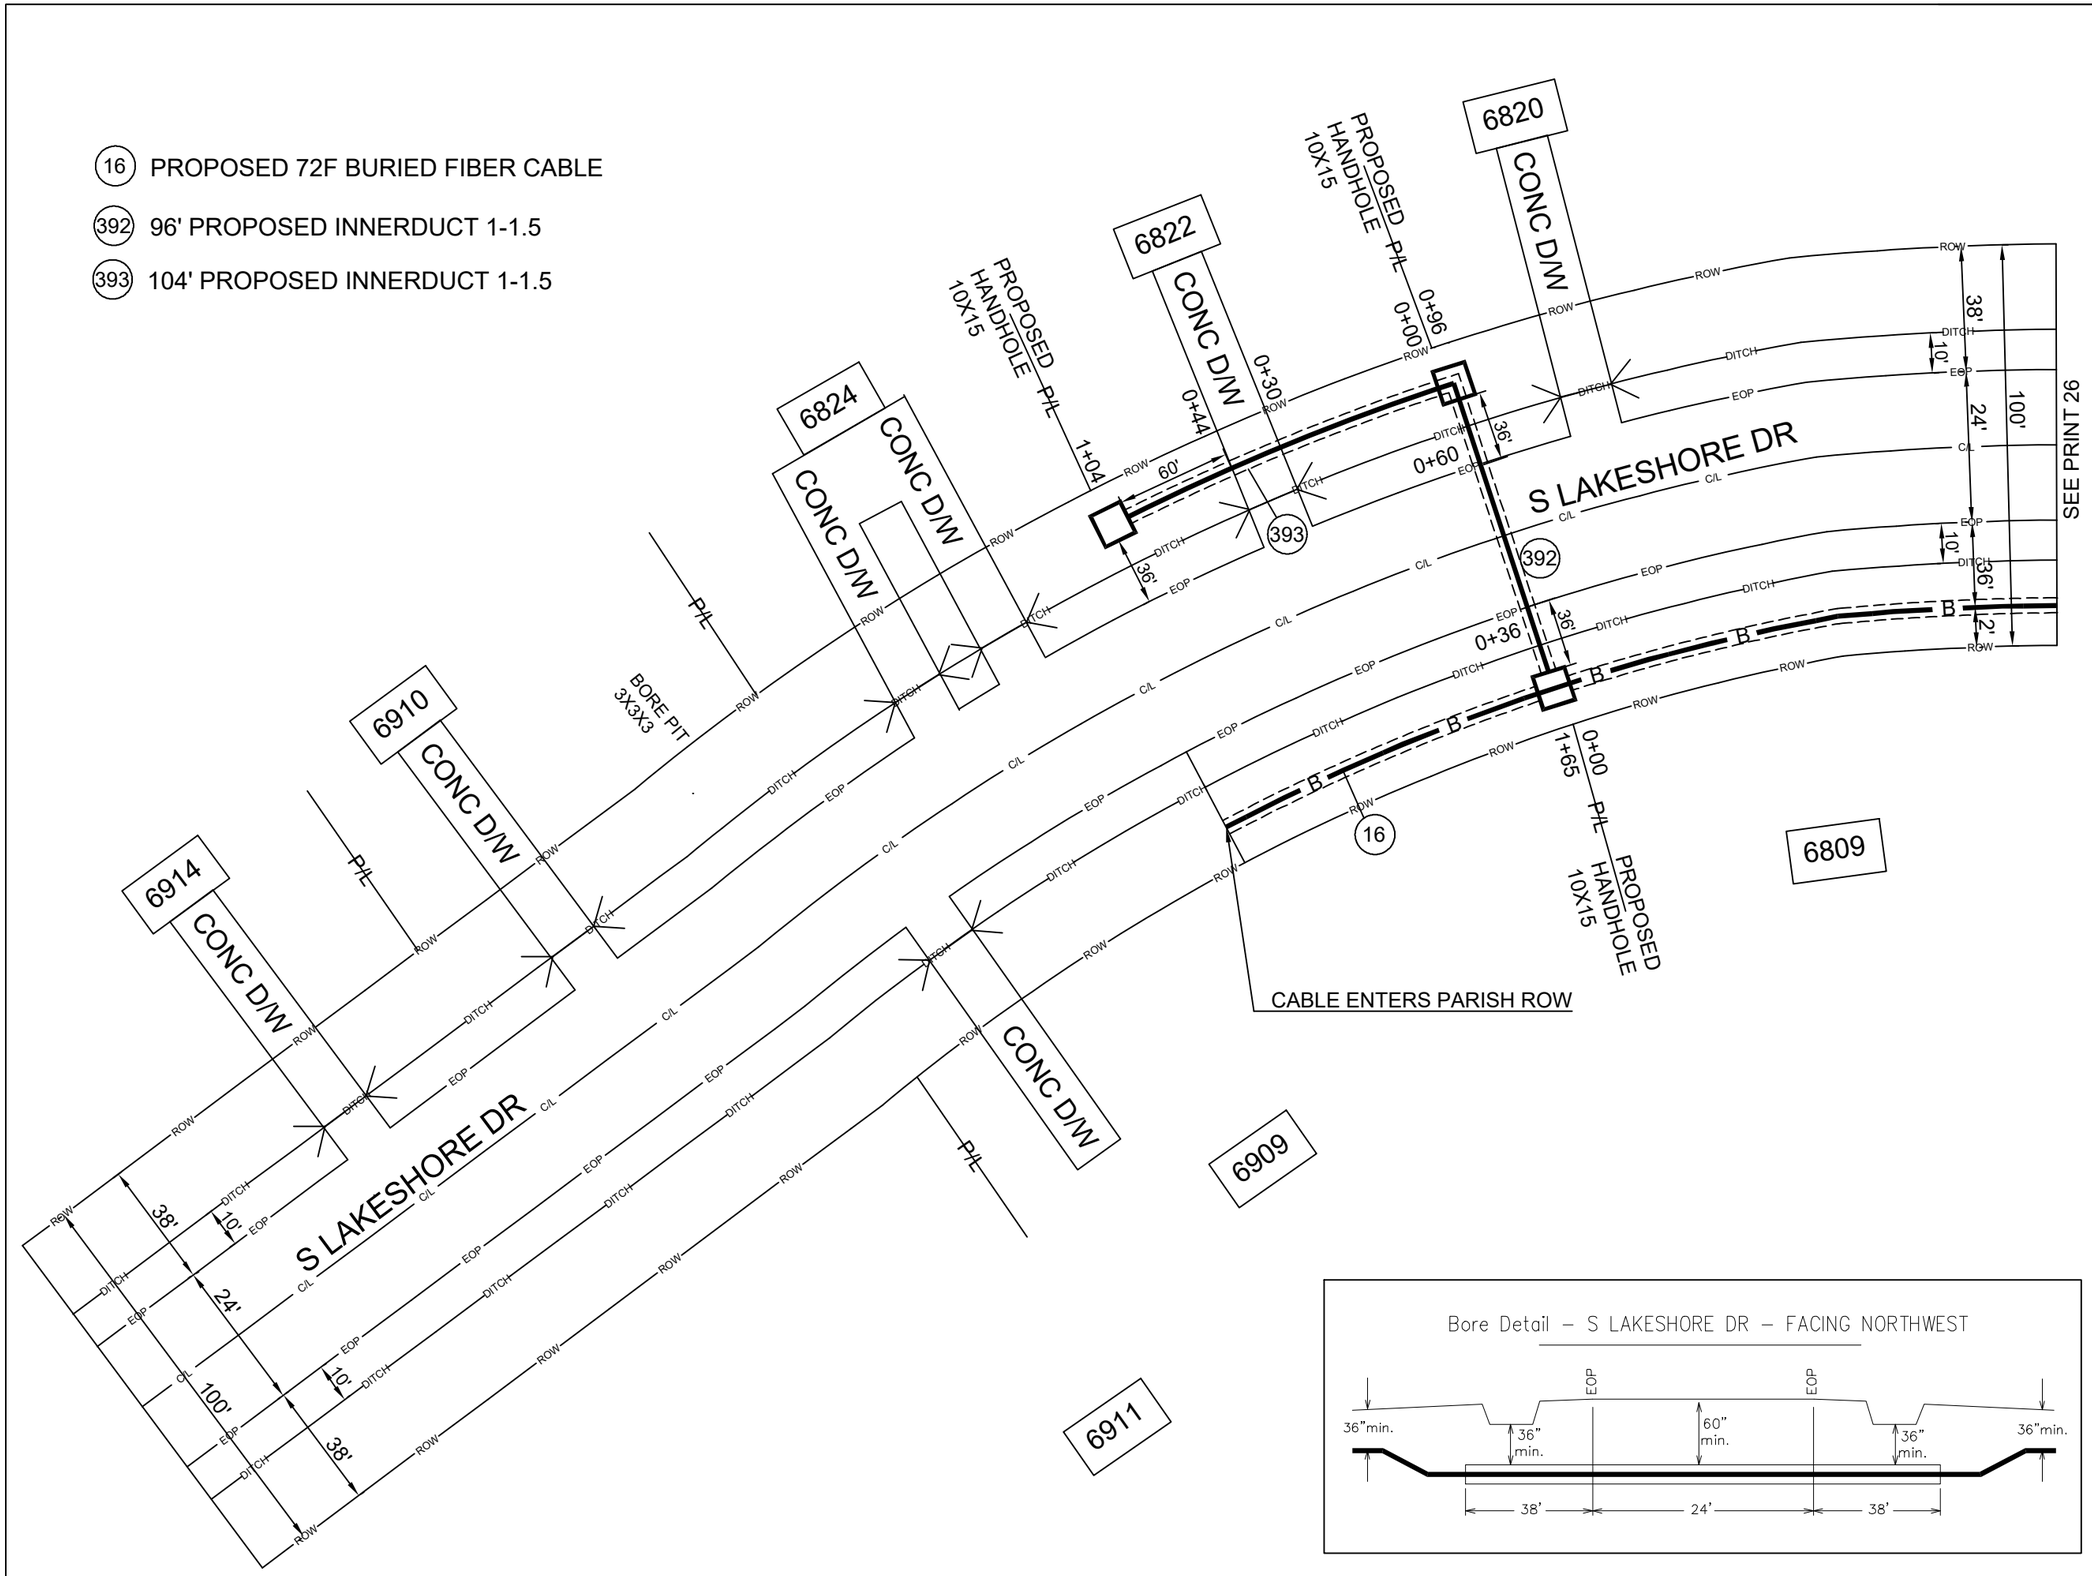

BORE DEPTH 36" MINIMUM

DRAWING NOT TO SCALE

ADDRESS: 6820 S LAKESHORE DR		
PARISH: CADDO		
PROJECT# A056BEV/A056BEX		**DATE SVC REQ'D** 12/30/2025
NPANNX 318631	**GEO LOC** K4503	**CLLI** shptlaqb
PRIMARY ENGR : COREY WHITTEN		
ENGR .ID: WW0622		
PHONE #: 985-273-2718		**PRINT:** 25 OF 35

AT&T Proprietary (Internal Use Only.) Not for use disclosure outside of AT&T companies except under written agreement.

(16) PROPOSED 72F BURIED FIBER CABLE

(17) PROPOSED 24F BURIED FIBER CABLE

(19) PROPOSED 24F BURIED FIBER CABLE

(401) 98' PROPOSED INNERDUCT 1-1.5

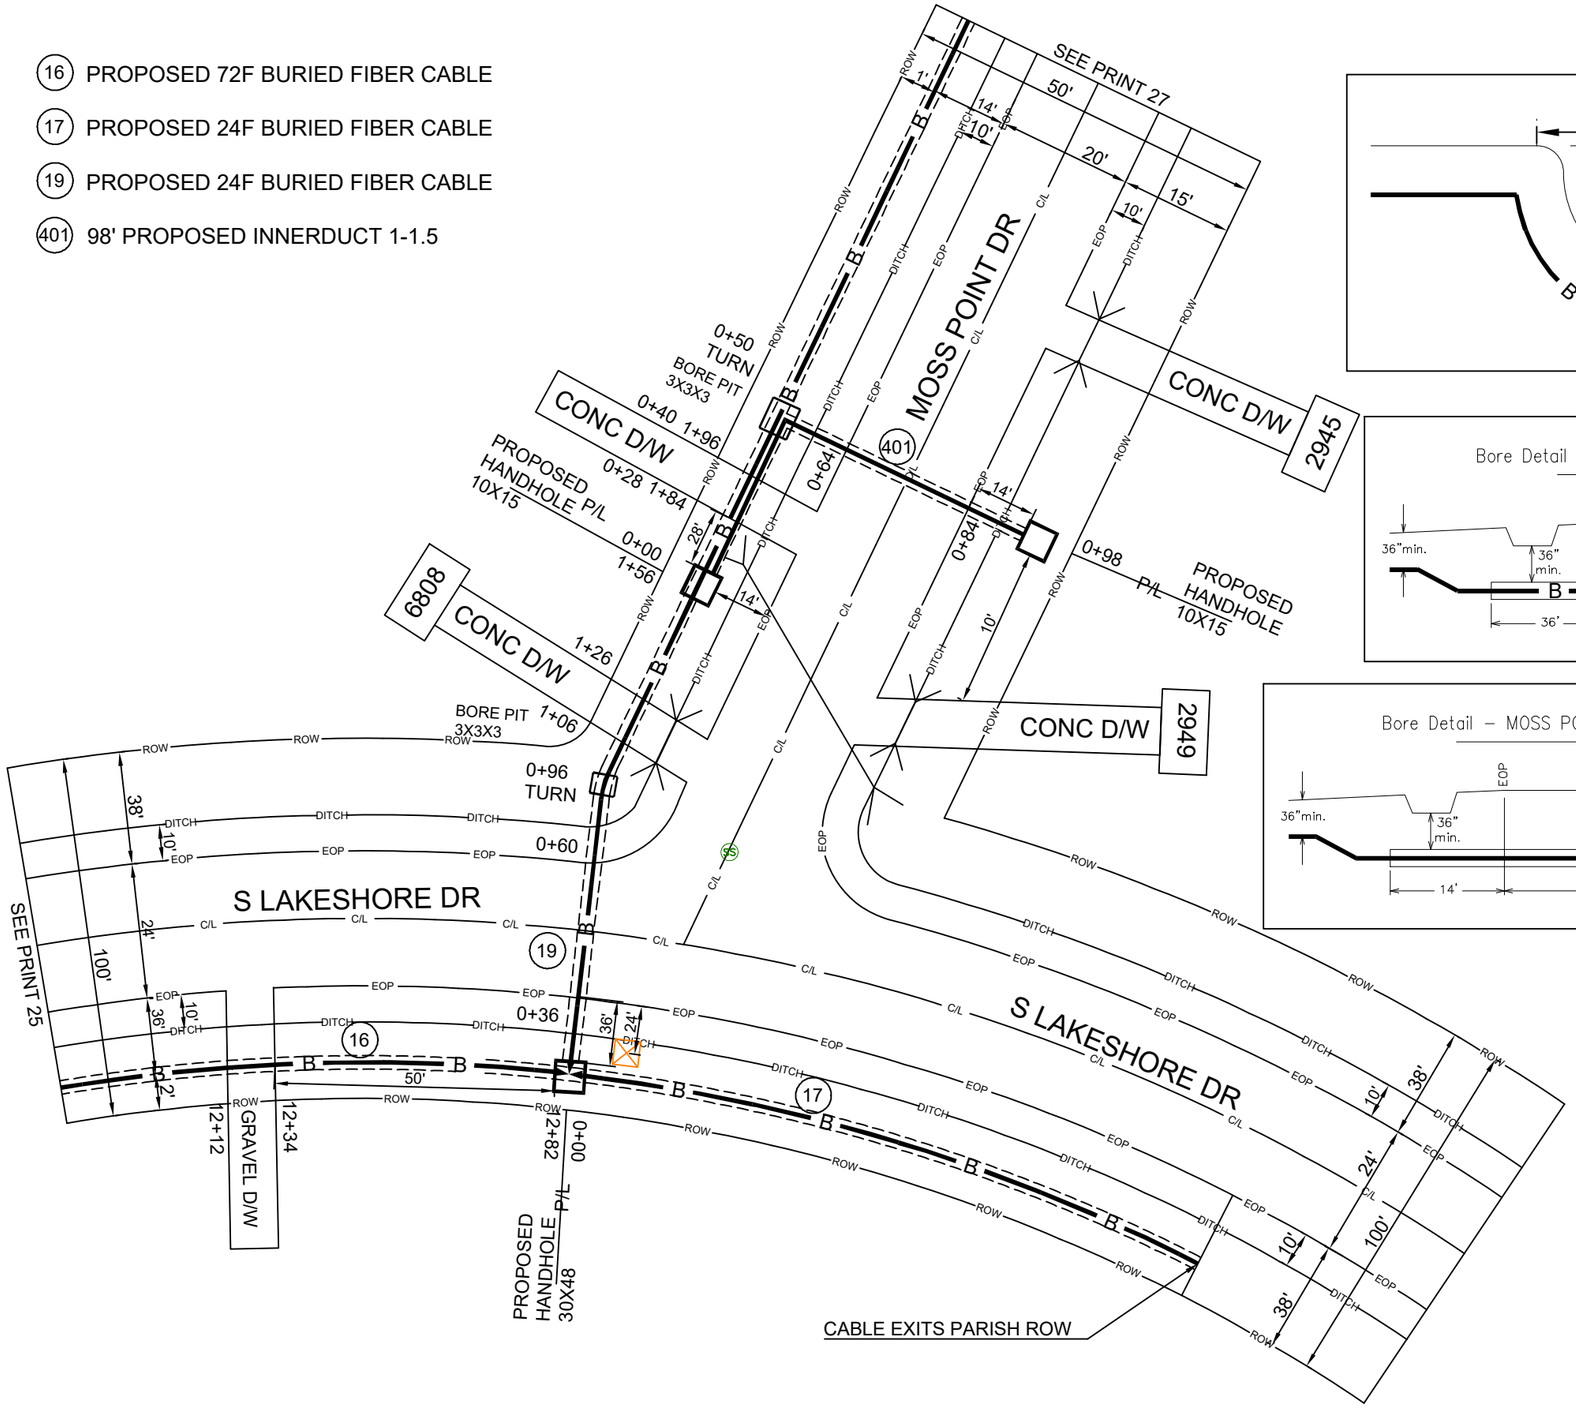

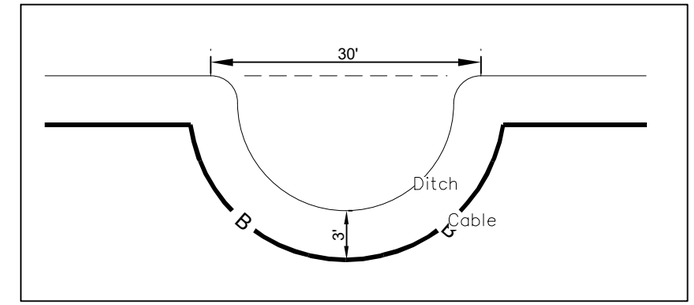

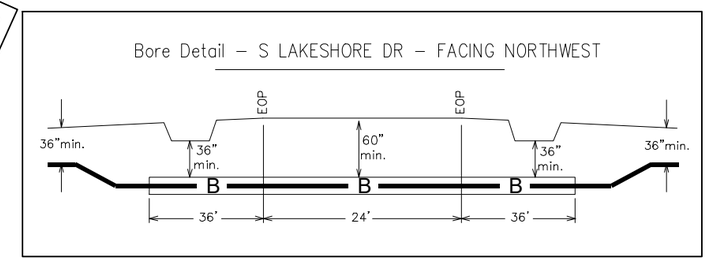

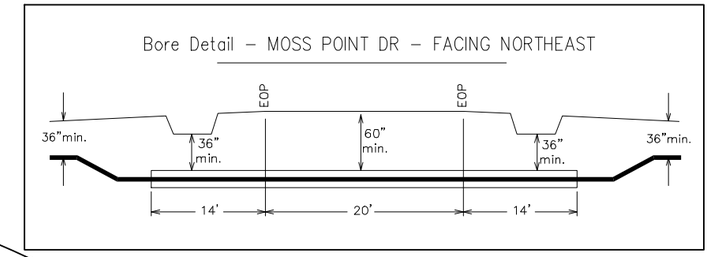

N

BORE DEPTH 36" MINIMUM

DRAWING NOT TO SCALE

ADDRESS: 2945 MOSS POINT DR		
PARISH: CADDO		
PROJECT# A056BEV/A056BEX		**DATE SVC REQ'D** 12/30/2025
NPANNX 318631	**GEO LOC** K4503	**CLLI** shptlaqb
PRIMARY ENGR : COREY WHITTEN		
ENGR .ID: WW0622		
PHONE #: 985-273-2718		**PRINT:** 26 OF 35

AT&T Proprietary (Internal Use Only.) Not for use disclosure outside of AT&T companies except under written agreement.

(19) PROPOSED 24F BURIED FIBER CABLE

(430) 140' PROPOSED INNERDUCT 1-1.5

(431) 148' PROPOSED INNERDUCT 1-1.5

(432) 123' PROPOSED INNERDUCT 1-1.5

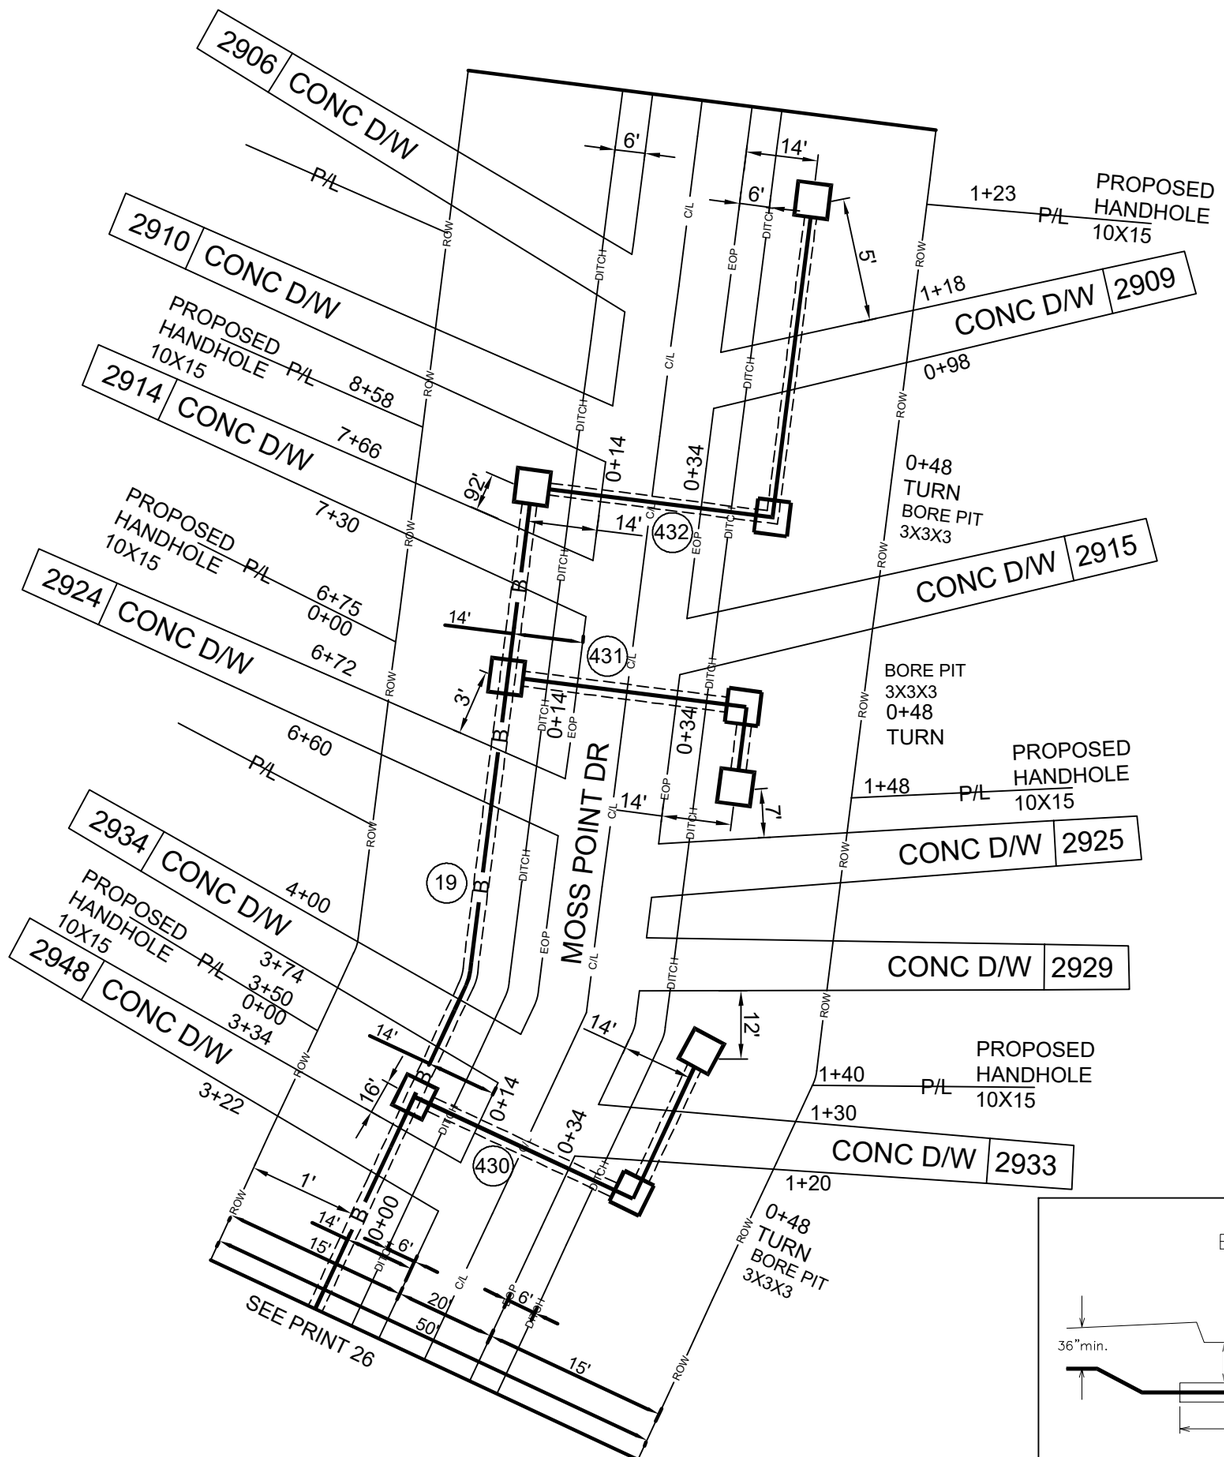

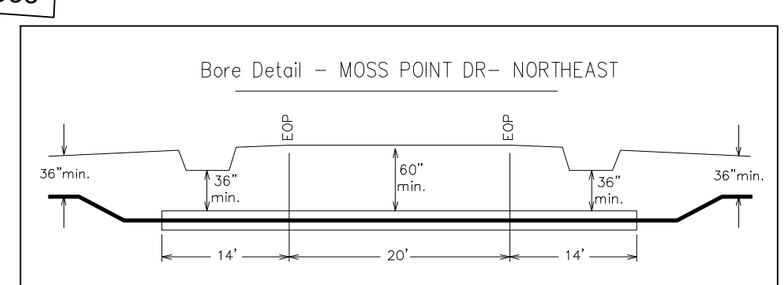

BORE DEPTH 36" MINIMUM

DRAWING NOT TO SCALE

ADDRESS:	2925 MOSS POINT DR
PARISH:	CADDO
PROJECT# A056BEV/A056BEX	**DATE SVC REQ'D** 12/30/2025
NPANNX 318631 / **GEO LOC** K4503	**CLLI** shptlaqb
PRIMARY ENGR :	COREY WHITTEN
ENGR .ID:	WW0622
PHONE #: 985-273-2718	**PRINT:** 27 OF 35

AT&T Proprietary (Internal Use Only.) Not for use disclosure outside of AT&T companies except under written agreement.

(23) PROPOSED 72F BURIED FIBER CABLE

(511) 170' PROPOSED INNERDUCT 1-1.5

(512) 76' PROPOSED INNERDUCT 1-1.5

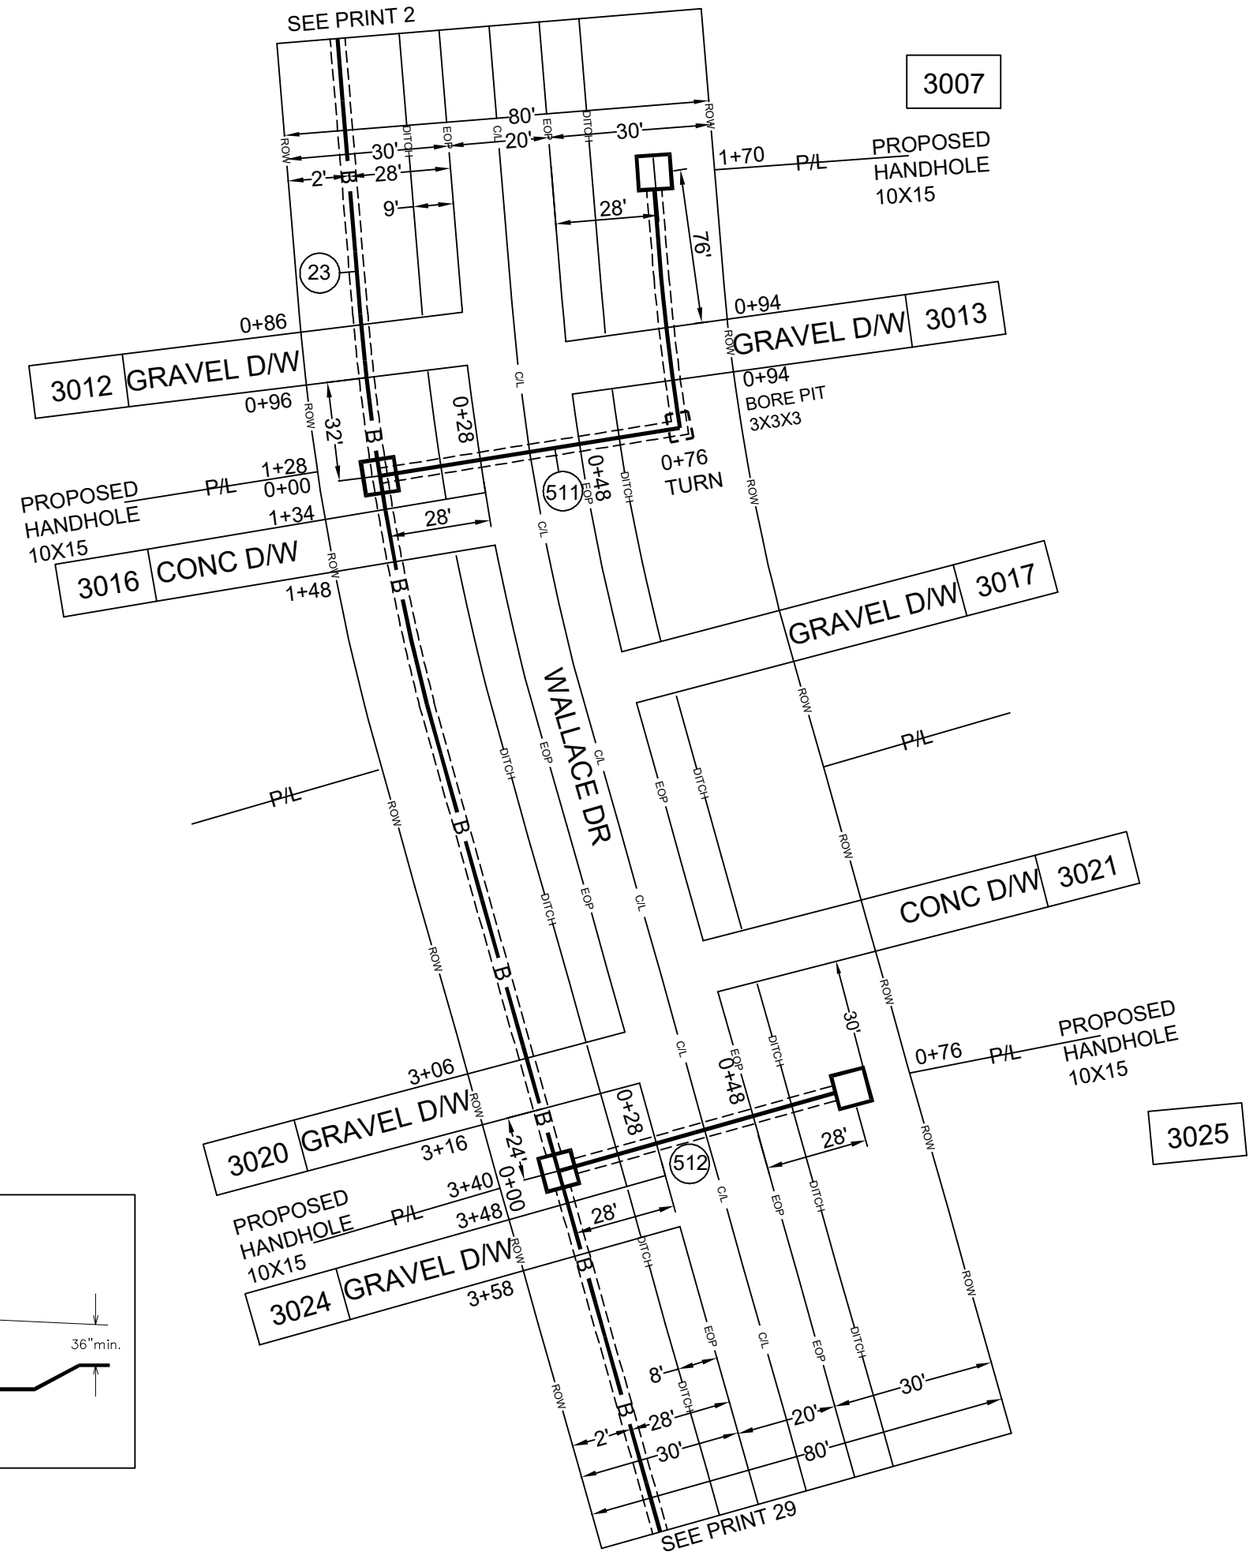

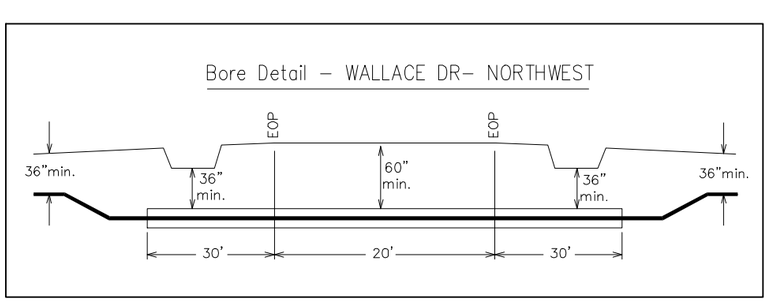

BORE DEPTH 36" MINIMUM

DRAWING NOT TO SCALE

ADDRESS: 3016 WALLACE DR		
PARISH: CADDO		
PROJECT# A056BEV/A056BEX		DATE SVC REQ'D 12/30/2025
NPANNX 318631	GEO LOC K4503	CLLI shptlaqb
PRIMARY ENGR : COREY WHITTEN		
ENGR .ID: WW0622		
PHONE #: 985-273-2718		PRINT: 28 OF 35

AT&T Proprietary (Internal Use Only.) Not for use disclosure outside of AT&T companies except under written agreement.

(23) PROPOSED 72F BURIED FIBER CABLE

(521) 76' PROPOSED INNERDUCT 1-1.5

(522) 76' PROPOSED INNERDUCT 1-1.5

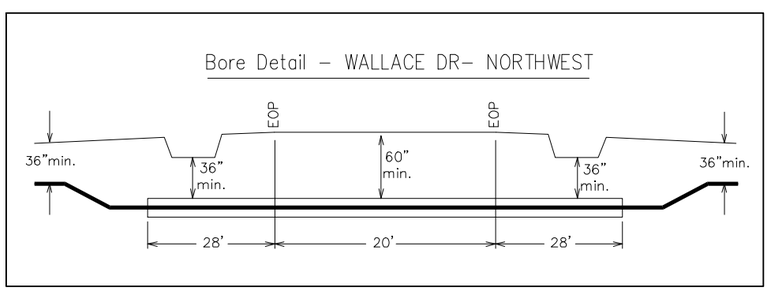

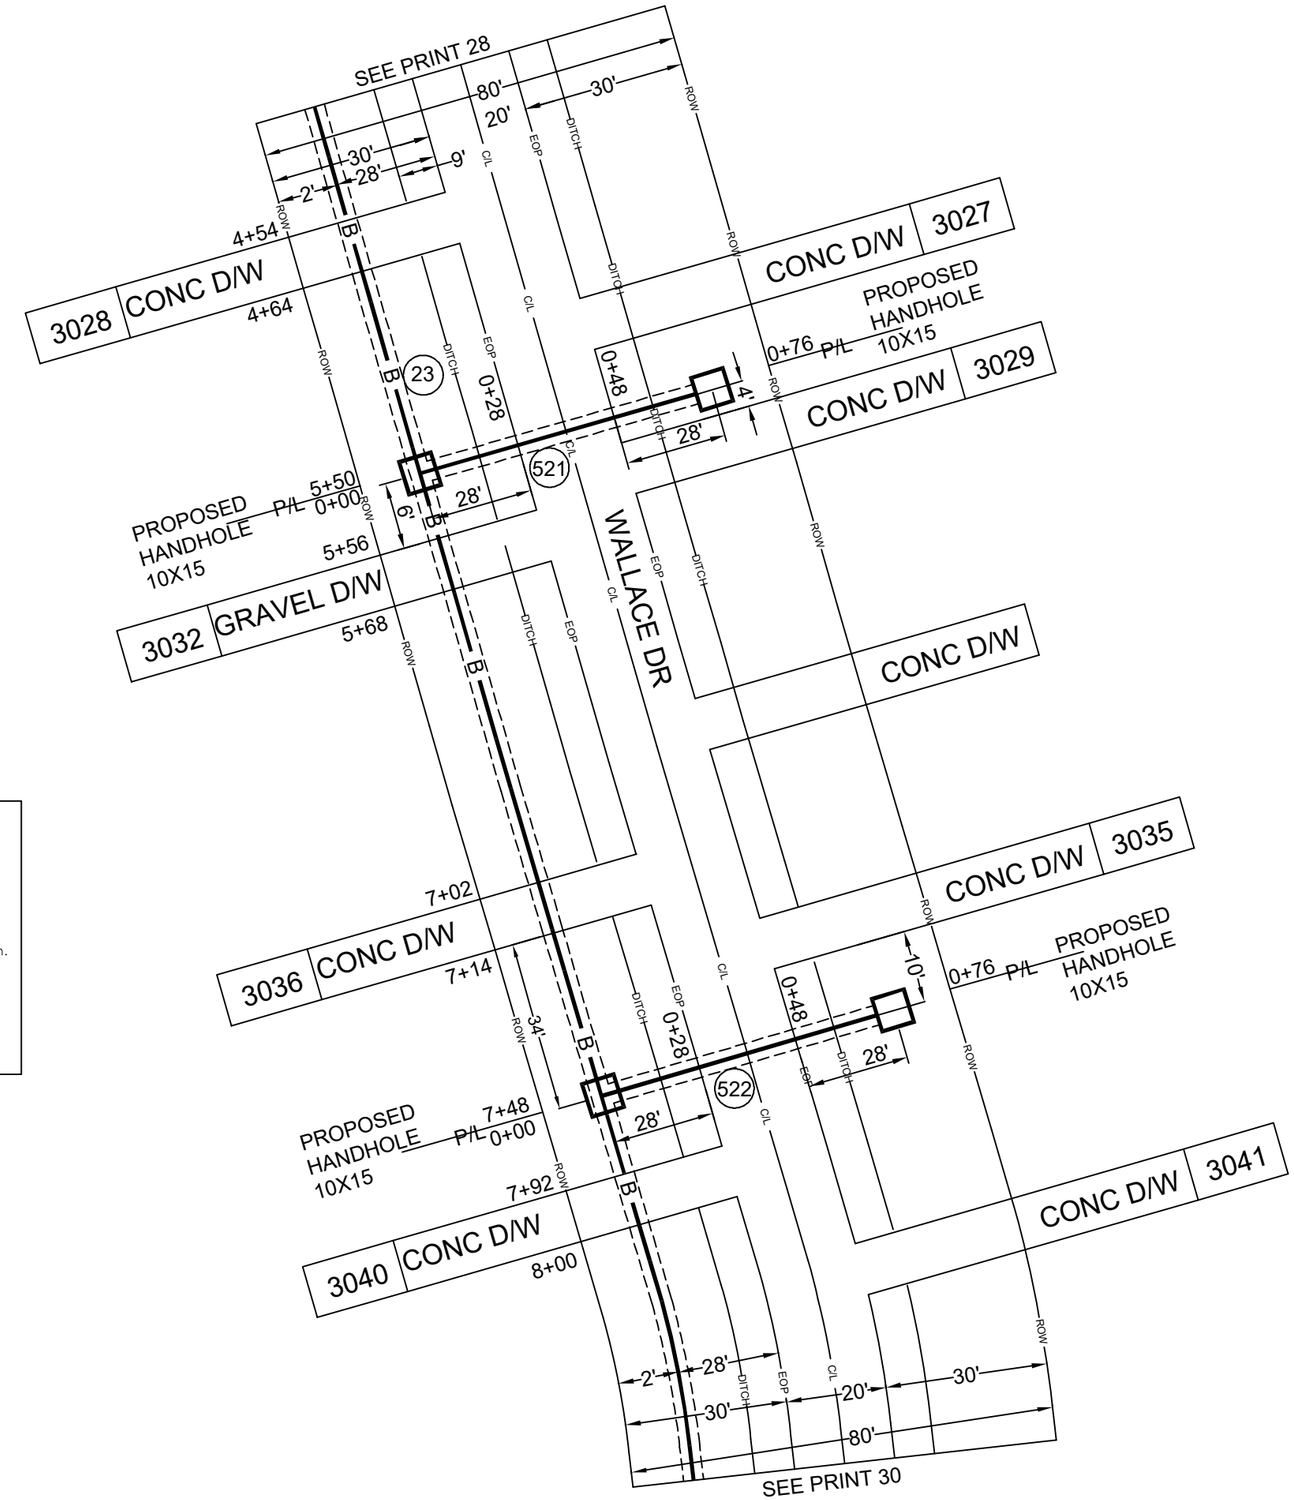

BORE DEPTH 36" MINIMUM

DRAWING NOT TO SCALE

ADDRESS: 3036 WALLACE DR		
PARISH: CADDO		
PROJECT# A056BEV/A056BEX		**DATE SVC REQ'D** 12/30/2025
NPANNX 318631	**GEO LOC** K4503	**CLLI** shptlaqb
PRIMARY ENGR : COREY WHITTEN		
ENGR .ID: WW0622		
PHONE #: 985-273-2718		**PRINT:** 29 OF 35

AT&T Proprietary (Internal Use Only.) Not for use disclosure outside of AT&T companies except under written agreement.

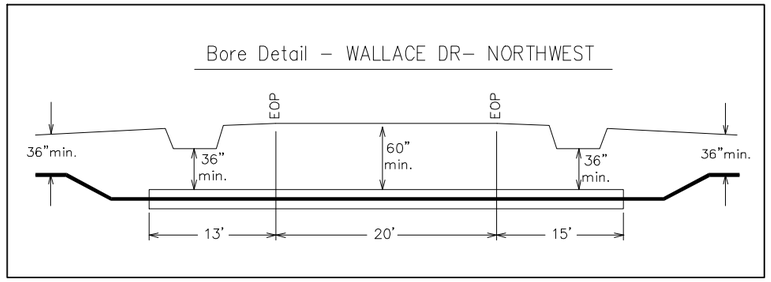

(23) PROPOSED 72F BURIED FIBER CABLE

(24) PROPOSED 24F BURIED FIBER CABLE

(25) PROPOSED 24F BURIED FIBER CABLE

(531) 198' PROPOSED INNERDUCT-1.5

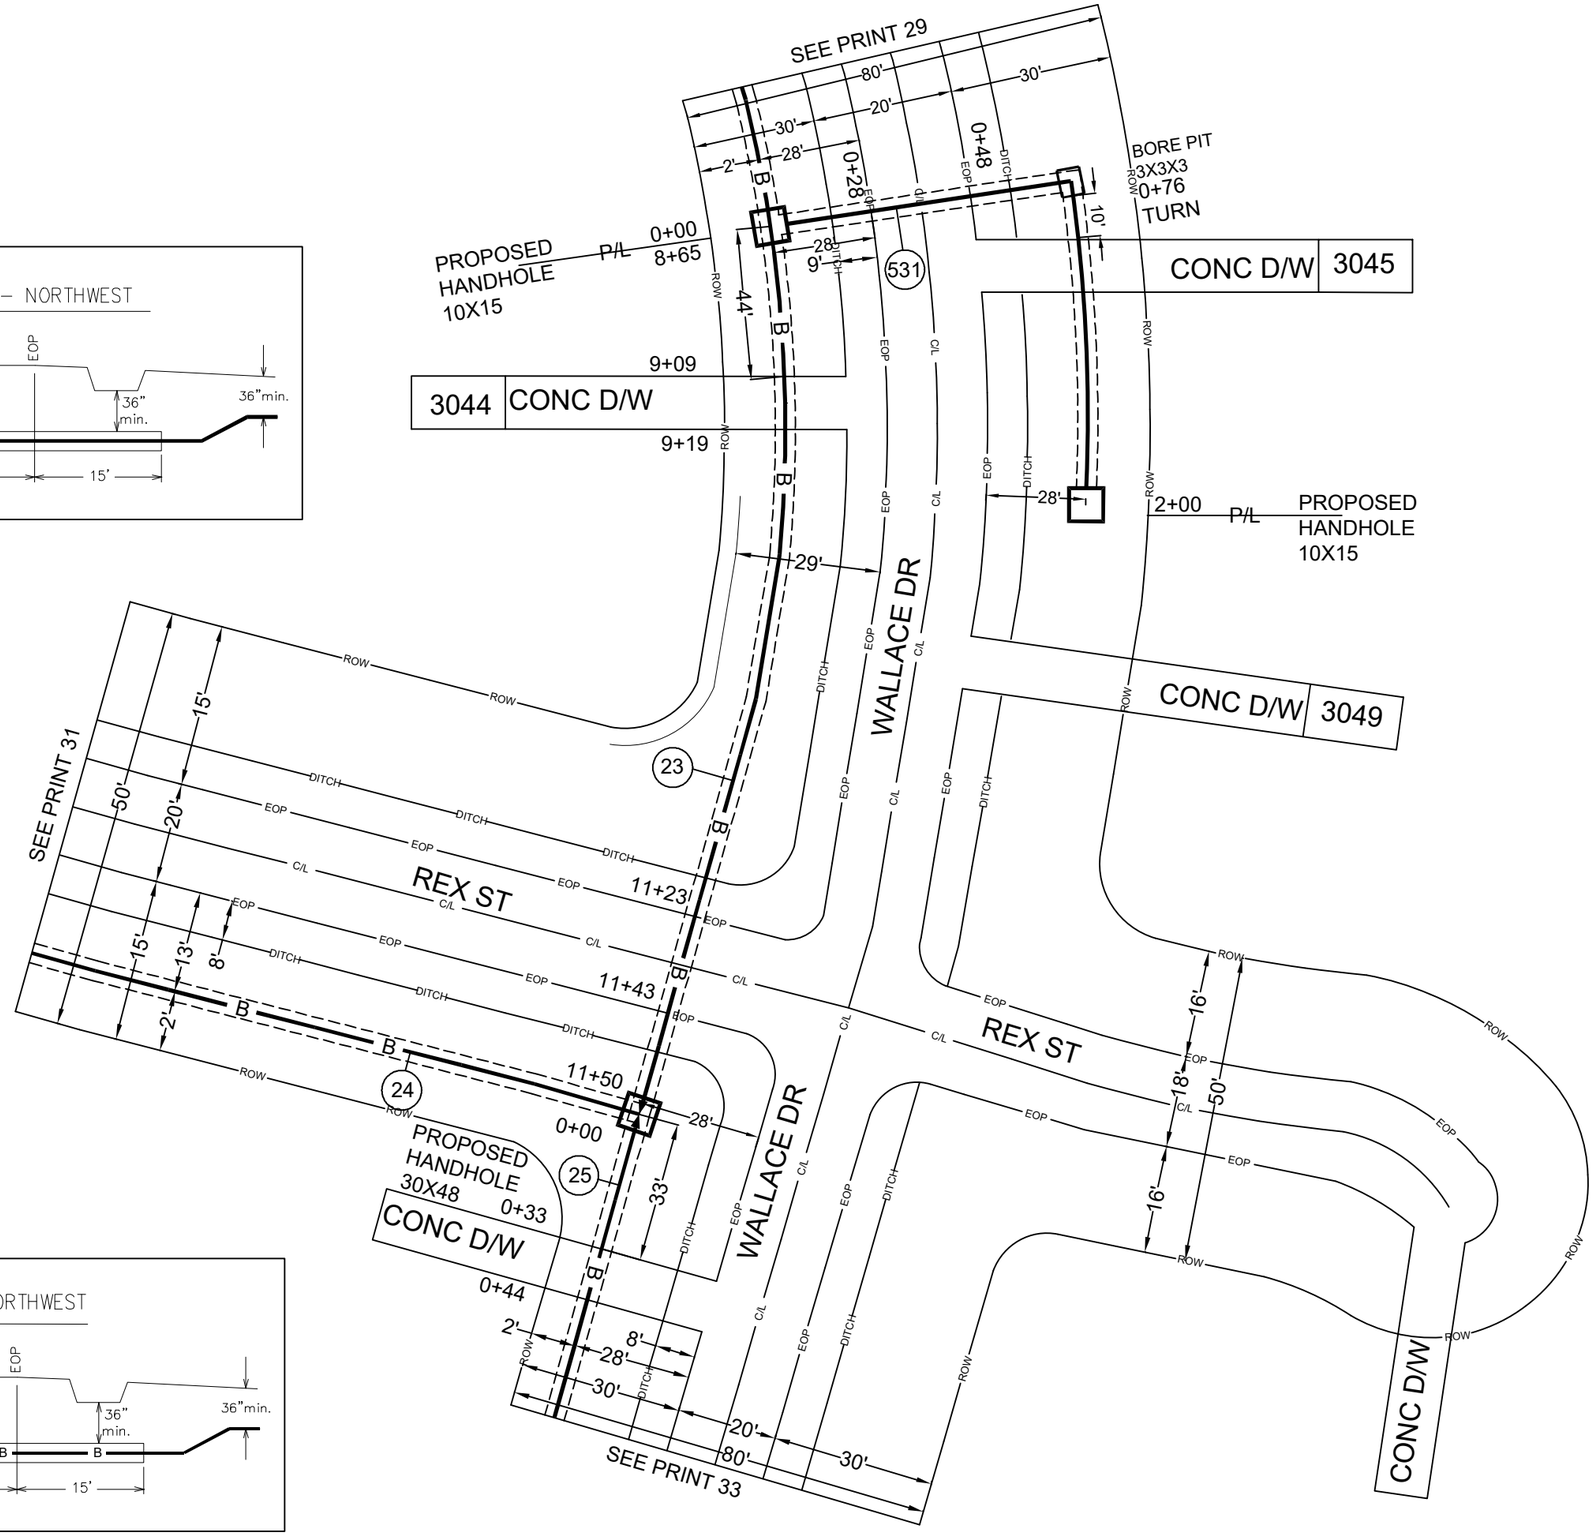

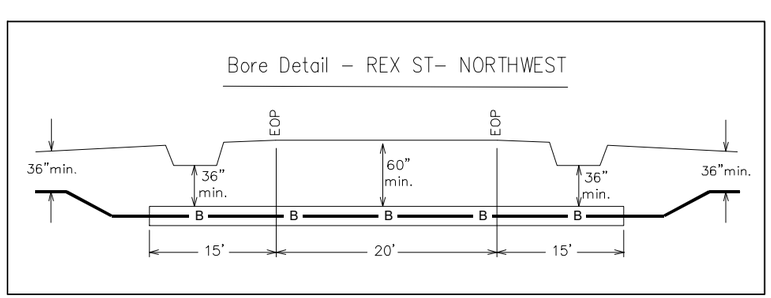

BORE DEPTH 36" MINIMUM

DRAWING NOT TO SCALE

ADDRESS: 3044 WALLACE DR		
PARISH: CADDO		
PROJECT# A056BEV/A056BEX		DATE SVC REQ'D 12/30/2025
NPANNX 318631	GEO LOC K4503	CLLI shptlaqb
PRIMARY ENGR : COREY WHITTEN		
ENGR .ID: WW0622		
PHONE #: 985-273-2718		PRINT: 30 OF 35

AT&T Proprietary (Internal Use Only.) Not for use disclosure outside of AT&T companies except under written agreement.

(24) PROPOSED 24F BURIED FIBER CABLE

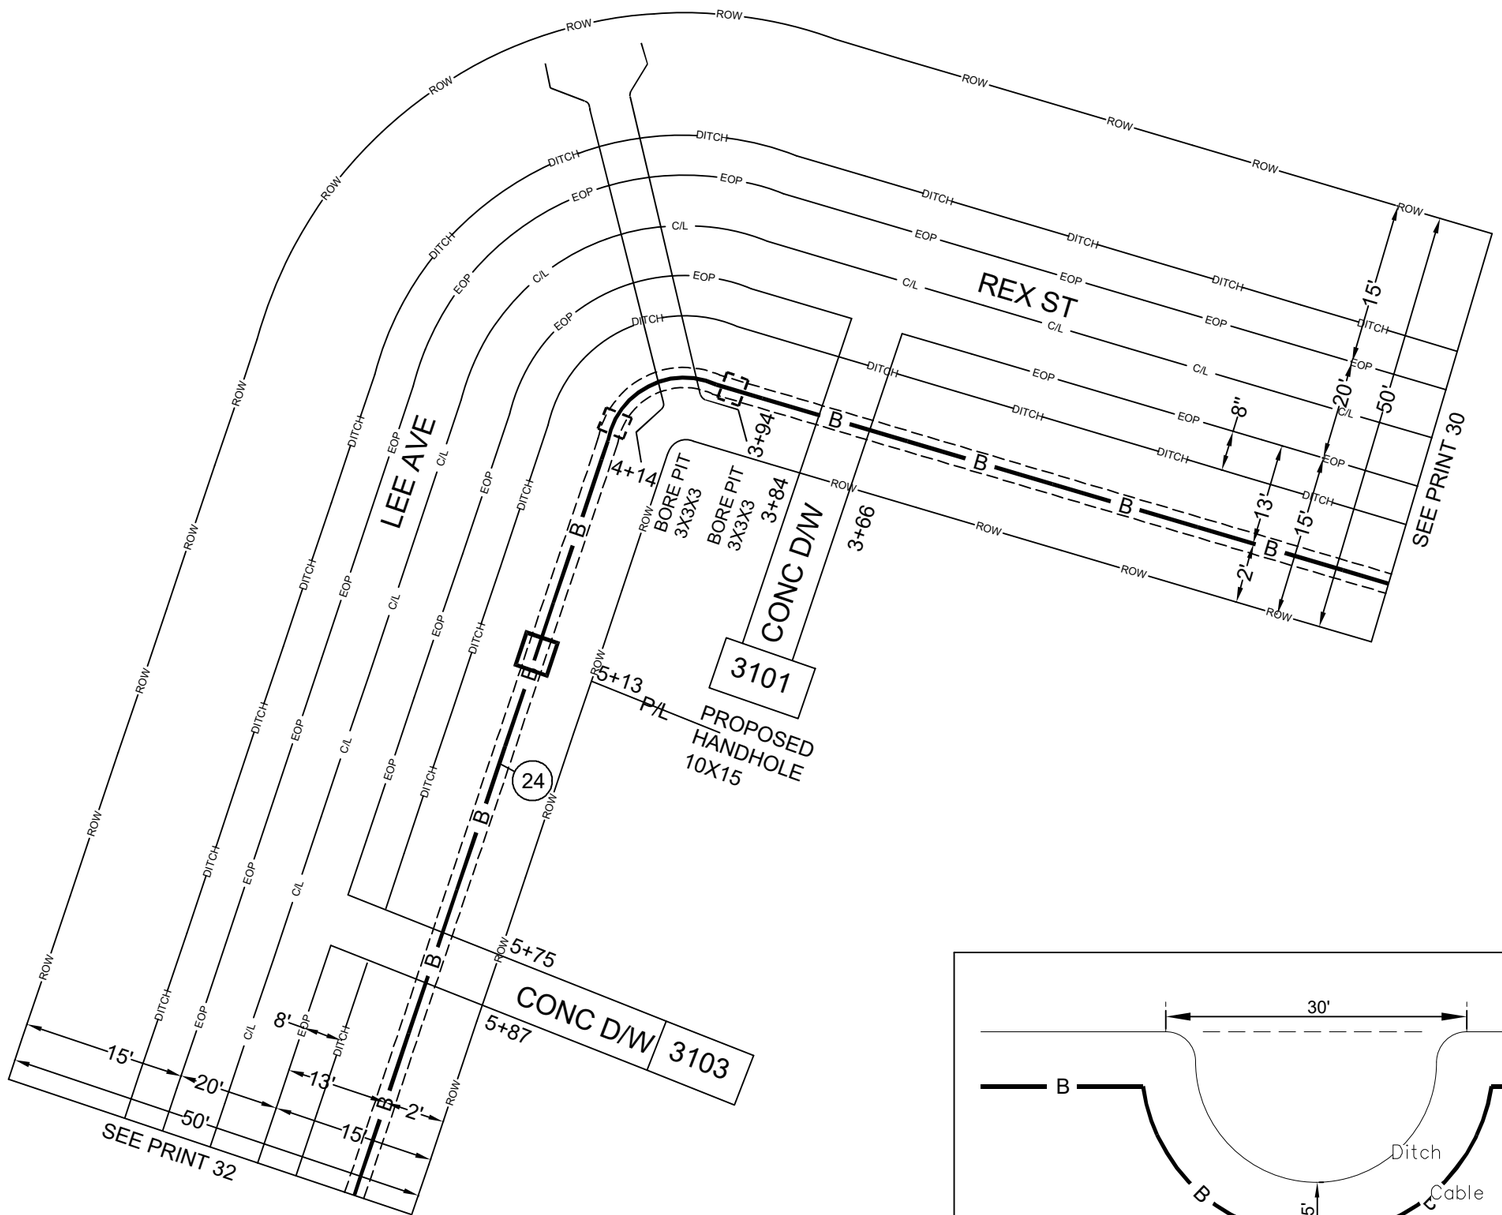

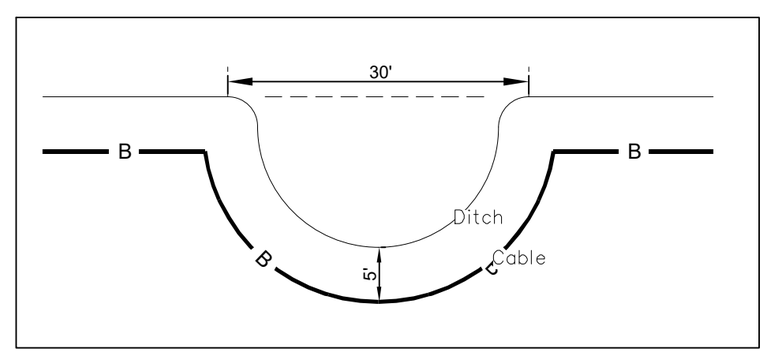

N

BORE DEPTH 36" MINIMUM

DRAWING NOT TO SCALE

ADDRESS: 3103 LEE AVE		
PARISH: CADDO		
PROJECT# A056BEV/A056BEX		DATE SVC REQ'D 12/30/2025
NPANNX 318631	GEO LOC K4503	CLLI shptlaqb
PRIMARY ENGR : COREY WHITTEN		
ENGR .ID: WW0622		
PHONE #: 985-273-2718		PRINT: 31 OF 35

AT&T Proprietary (Internal Use Only.) Not for use disclosure outside of AT&T companies except under written agreement.

(24) PROPOSED 24F BURIED FIBER CABLE

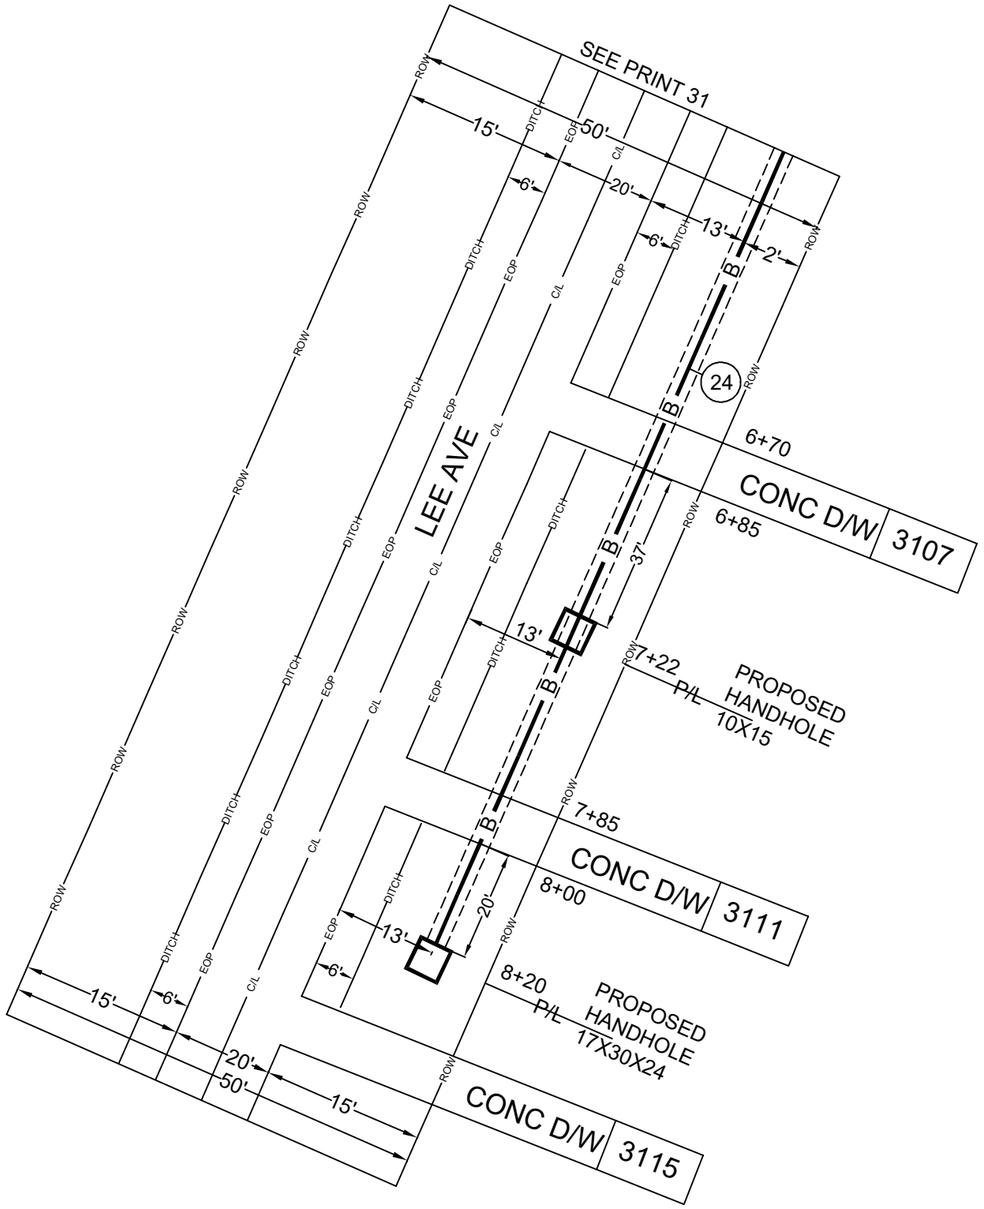

N

BORE DEPTH 36" MINIMUM

DRAWING NOT TO SCALE

ADDRESS: 3111 LEE AVE		
PARISH: CADDO		
PROJECT# A056BEV/A056BEX		DATE SVC REQ'D 12/30/2025
NPANNX 318631	GEO LOC K4503	CLLI shptlaqb
PRIMARY ENGR : COREY WHITTEN		
ENGR .ID: WW0622		
PHONE #: 985-273-2718		PRINT: 32 OF 35

AT&T Proprietary (Internal Use Only.) Not for use disclosure outside of AT&T companies except under written agreement.

(25) PROPOSED 24F BURIED FIBER CABLE

(561) 76' PROPOSED INNERDUCT 1-1.5

(562) 76' PROPOSED INNERDUCT 1-1.5

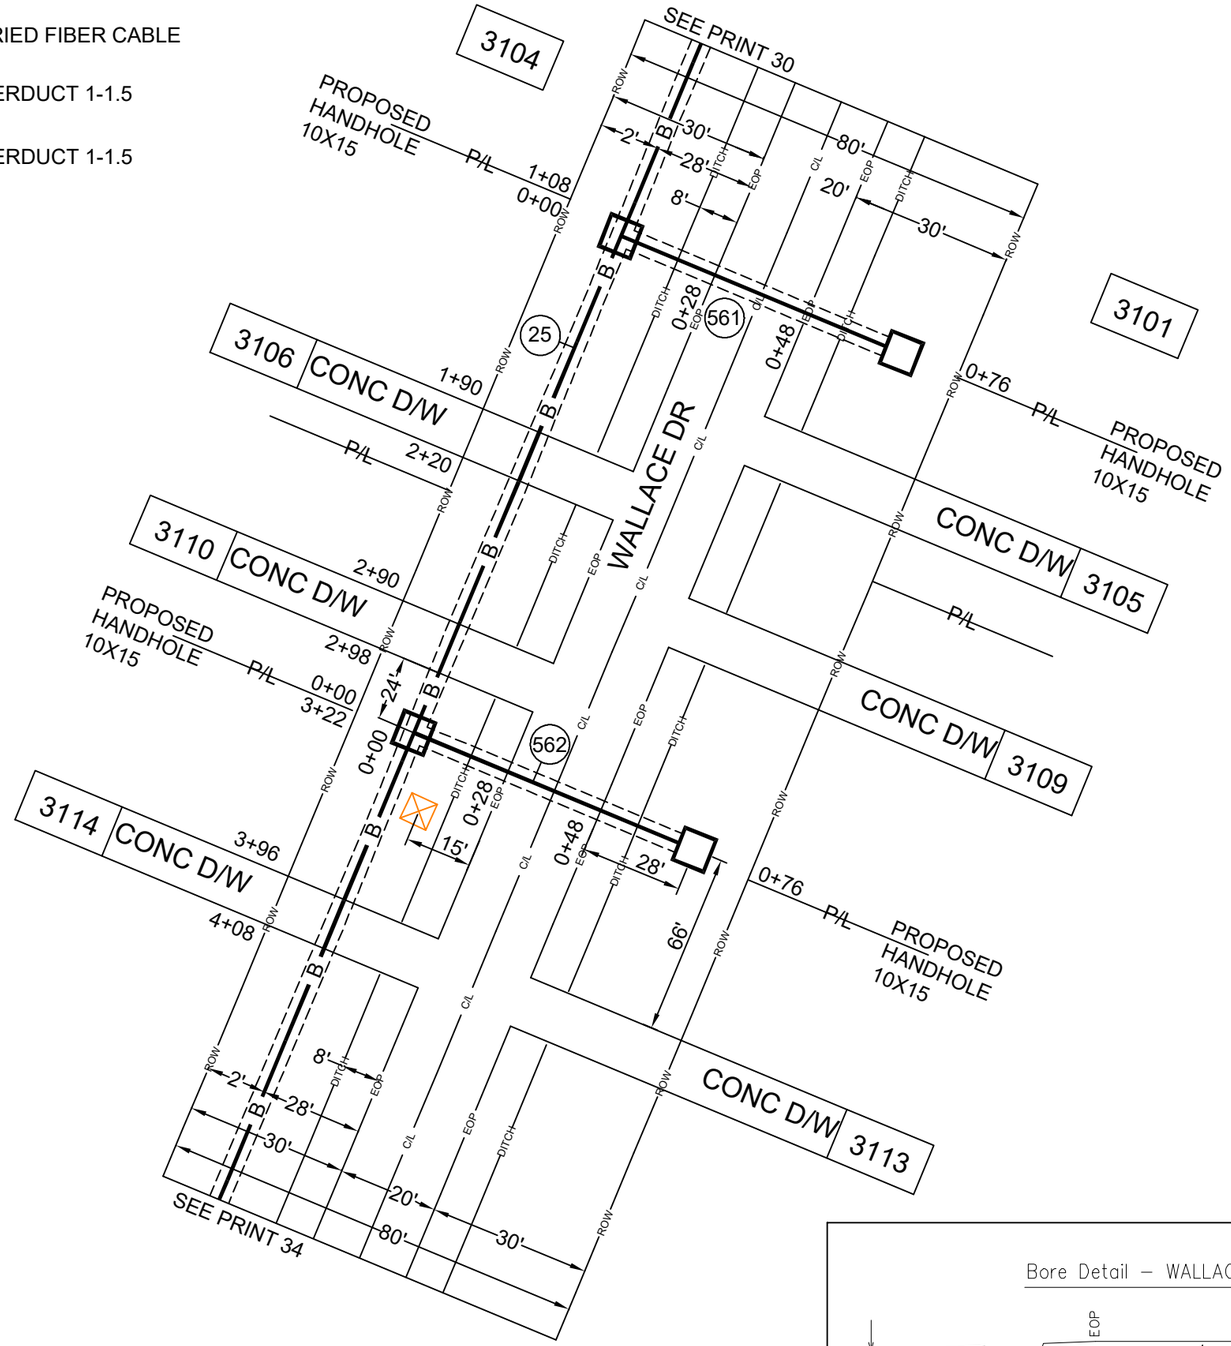

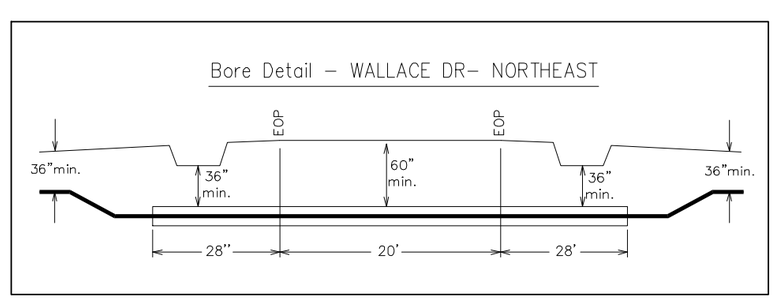

BORE DEPTH 36" MINIMUM

DRAWING NOT TO SCALE

ADDRESS: 3109 WALLACE DR		
PARISH: CADDO		
PROJECT# A056BEV/A056BEX		DATE SVC REQ'D 12/30/2025
NPANNX 318631	GEO LOC K4503	CLLI shptlaqb
PRIMARY ENGR : COREY WHITTEN		
ENGR .ID: WW0622		
PHONE #: 985-273-2718		PRINT: 33 OF 35

AT&T Proprietary (Internal Use Only.) Not for use disclosure outside of AT&T companies except under written agreement.

(25) PROPOSED 24F BURIED FIBER CABLE

(571) 76' PROPOSED INNERDUCT 1-1.5

(572) 76' PROPOSED INNERDUCT 1-1.5

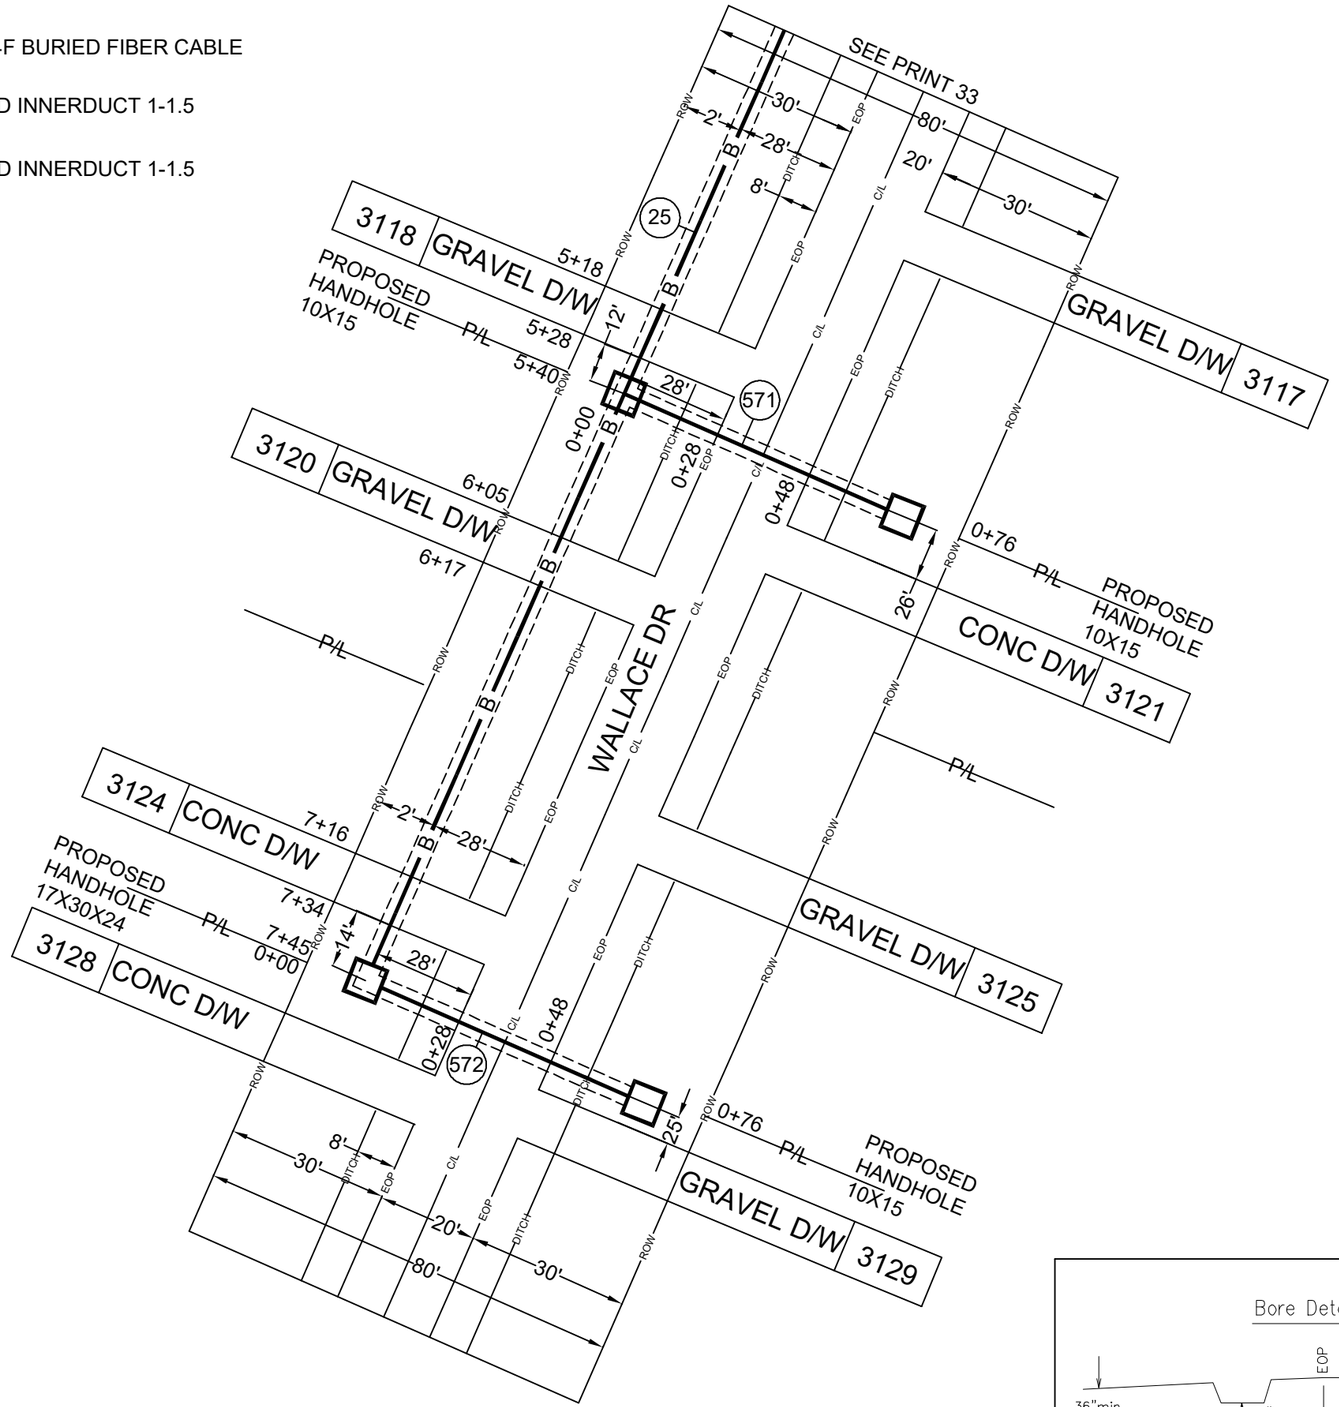

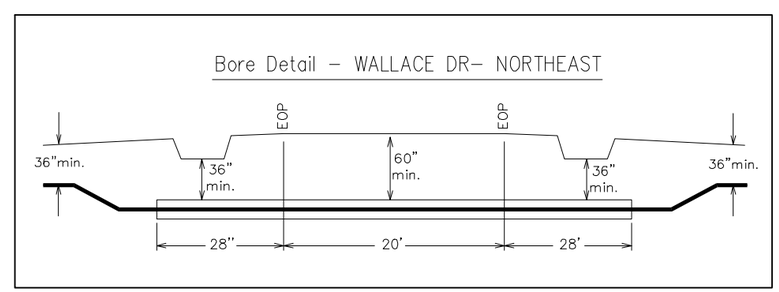

BORE DEPTH 36" MINIMUM

DRAWING NOT TO SCALE

ADDRESS: 3125 WALLACE DR		
PARISH: CADDO		
PROJECT# A056BEV/A056BEX		**DATE SVC REQ'D** 12/30/2025
NPANNX 318631	**GEO LOC** K4503	**CLLI** shptlaqb
PRIMARY ENGR : COREY WHITTEN		
ENGR .ID: WW0622		
PHONE #: 985-273-2718		**PRINT:** 34 OF 35

AT&T Proprietary (Internal Use Only.) Not for use disclosure outside of AT&T companies except under written agreement.

A

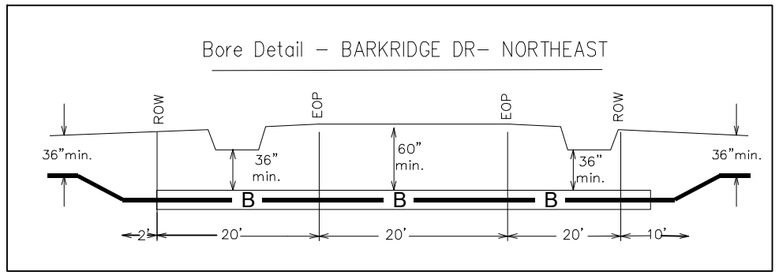

B

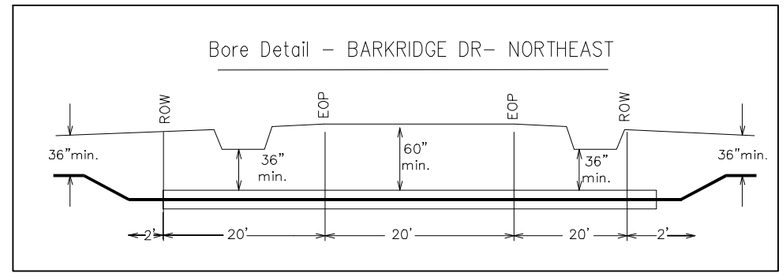

C

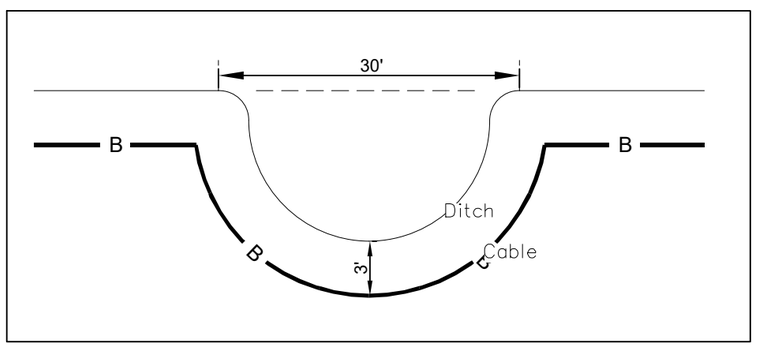

D

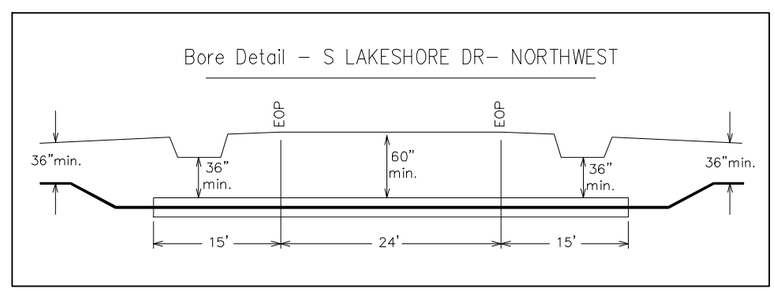

(A) SEE PRINT 10 FOR DRAWING

(B) SEE PRINT 10 FOR DRAWING

(C) SEE PRINT 10 FOR DRAWING

(D) SEE PRINT 10 FOR DRAWING

N

ADDRESS:		
PARISH: CADDO		
PROJECT# A056BEV/A056BEX		DATE SVC REQ'D 12/30/2025
NPANNX 318631	GEO LOC K4503	CLLI shptlaqb
PRIMARY ENGR : COREY WHITTEN		
ENGR .ID: WW0622		
PHONE #: 985-273-2718		PRINT: 35 OF 35

AT&T Proprietary (Internal Use Only.) Not for use disclosure outside of AT&T companies except under written agreement.